STATE	PROJECT NUMBER	SHEET NO.	TOTAL SHEETS
GA	CSMSL-0006-00(460)	178	244

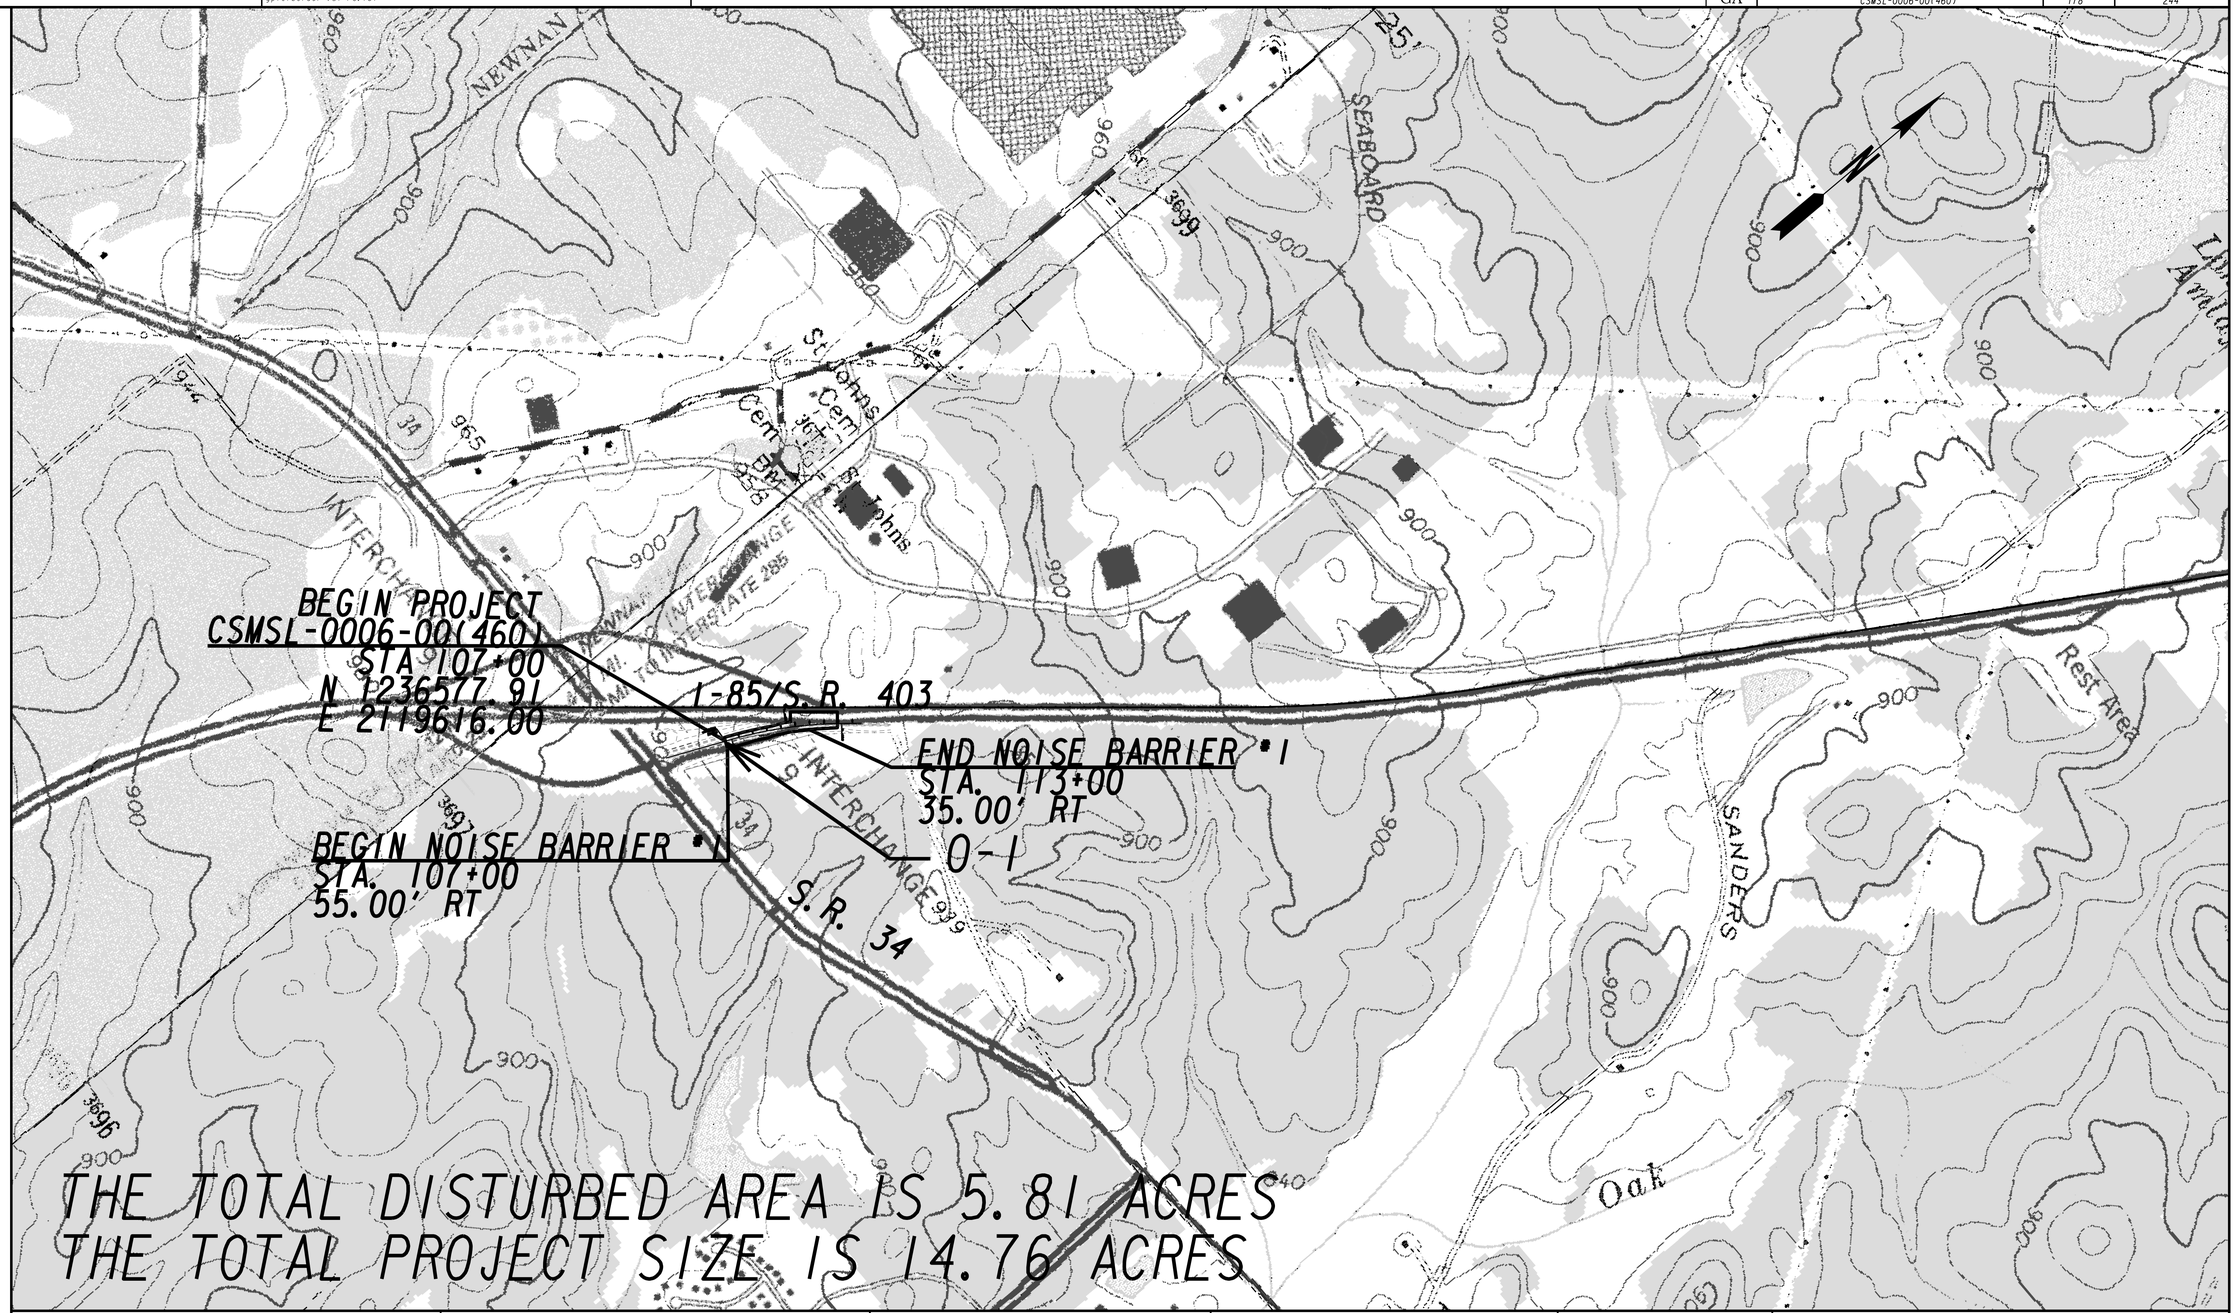

GEORGIA
DEPARTMENT
OF
TRANSPORTATION

SCALE IN FEET
0 500 1000 2000

REVISION DATES		
04-16-13		

STATE OF GEORGIA
DEPARTMENT OF TRANSPORTATION
OFFICE: ROADWAY DESIGN

EROSION CONTROL
DRAINAGE AREA MAP
I-85 NOISE BARRIER

DRAWING No.
53-01

4/27/2012 GPLN