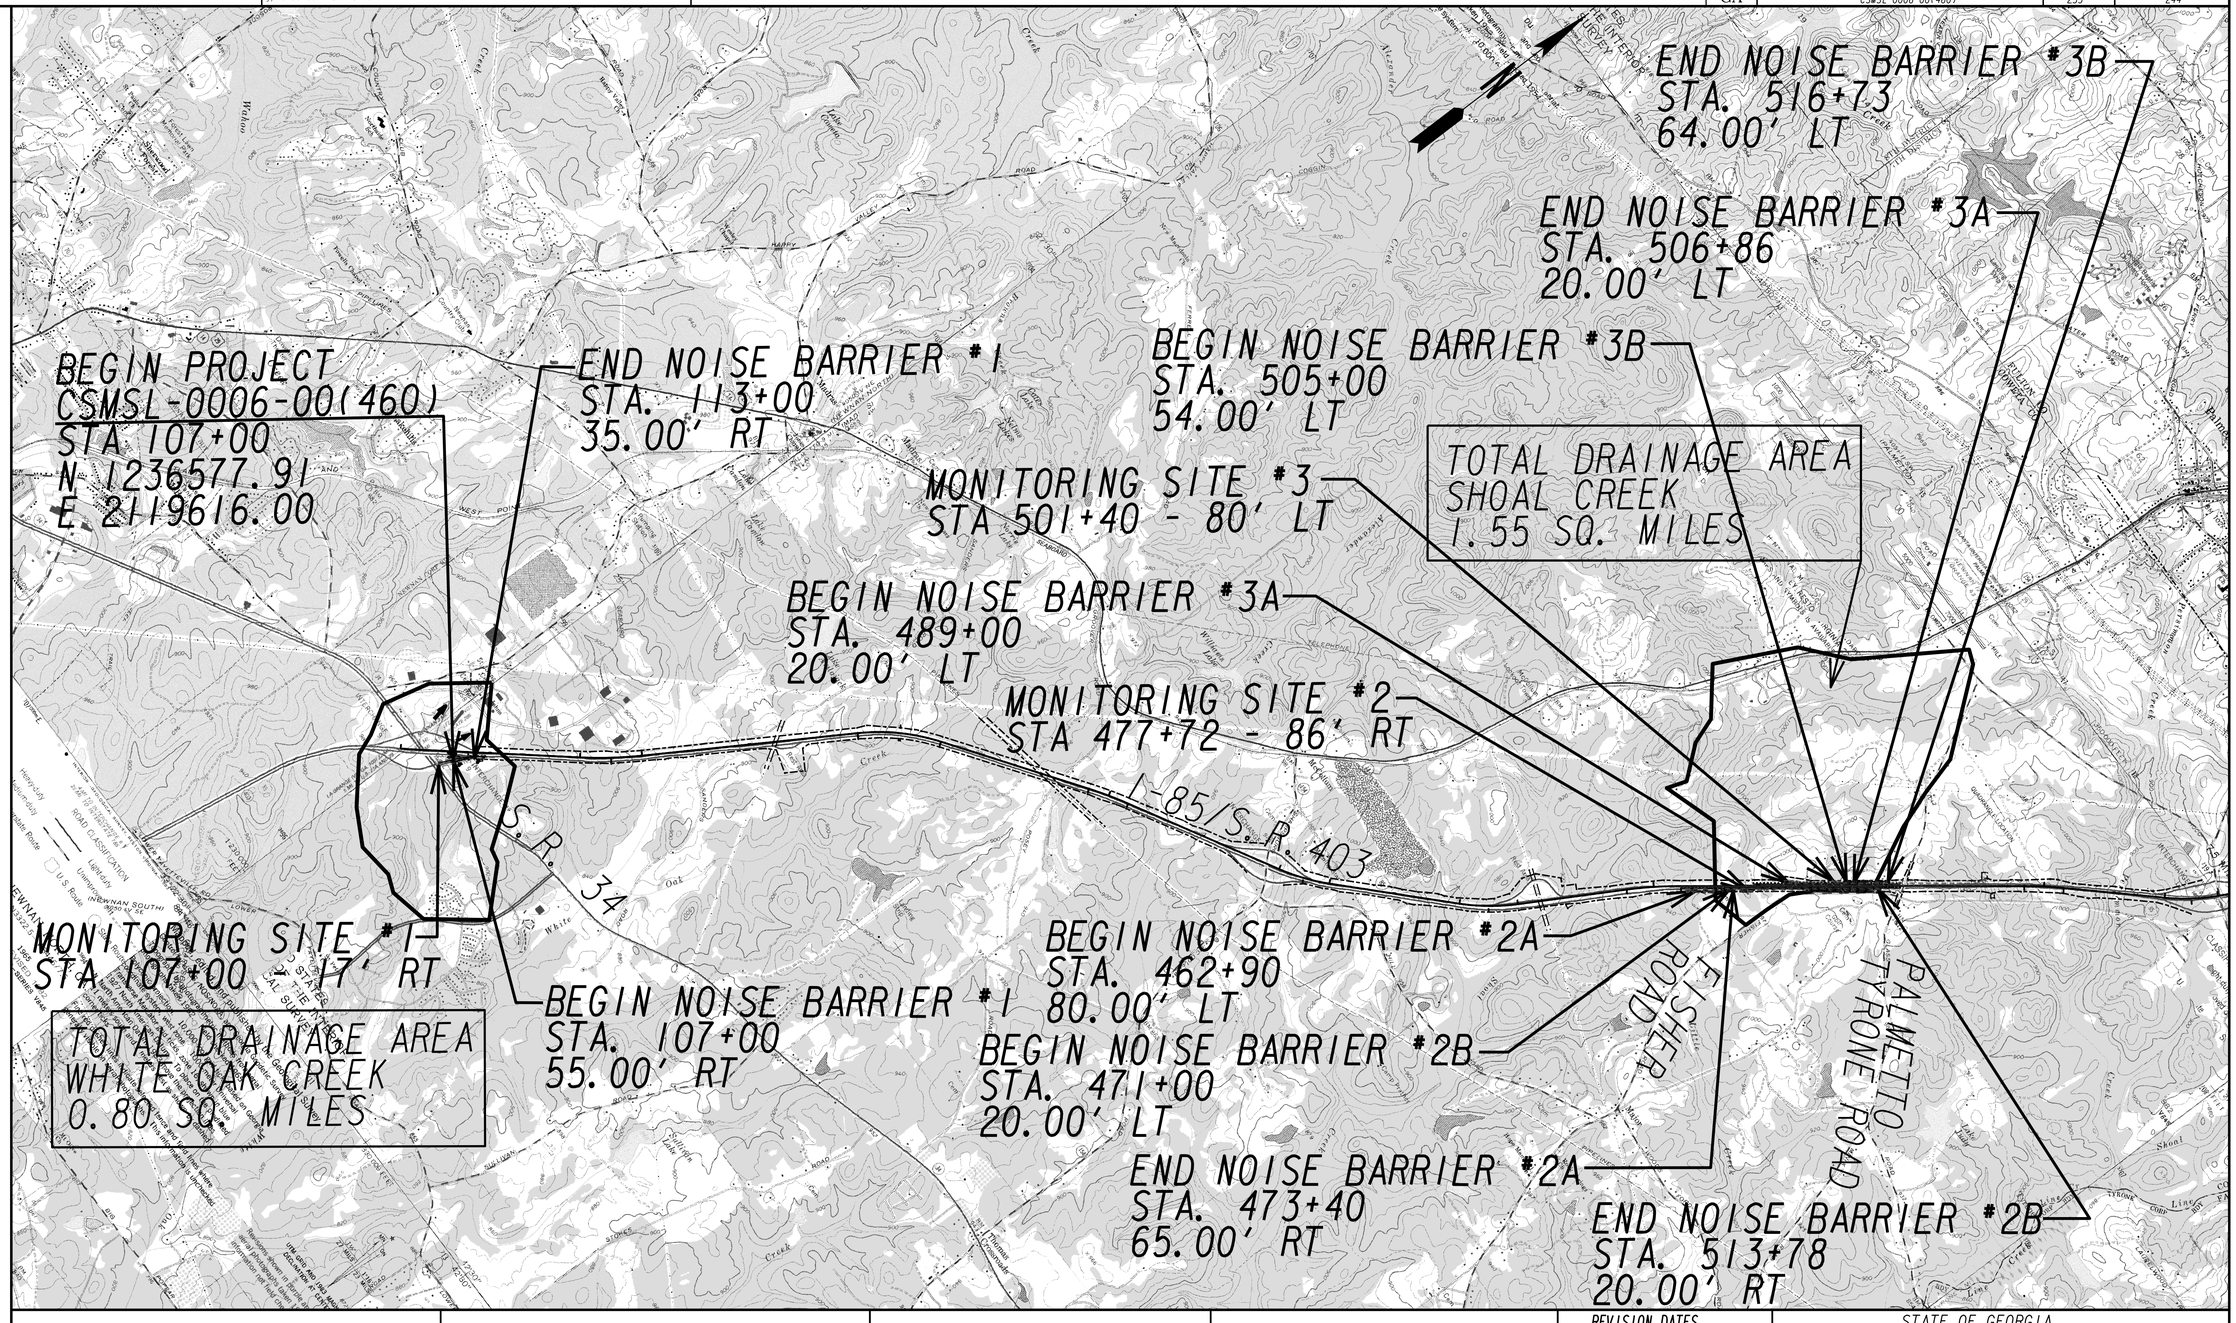

GEORGIA
DEPARTMENT OF TRANSPORTATION

SCALE IN FEET
0 2000 4000 8000

REVISION DATES		
04-16-13		

STATE OF GEORGIA
DEPARTMENT OF TRANSPORTATION

OFFICE: ROADWAY DESIGN

WATERSHED MAP
SITE MONITORING PLAN
I-85 NOISE BARRIER

DRAWING No. 55-01

4/27/2012 GPLN