1/5/2011 3:09:25 PM \\GDOT-DSN1\GOPLOT\OCF\d2_PDF_Out_mono_200dpi.qcf klangdon W \0006471 CSBRG-0006-00(471) Baldwin Co\Construction and RW Plans\Microstation Files\15-001.prf D2-Tennille

1/5/2011 klangdon	Wed Jan 05 15:09:26 2011	\\gdot-dsn1\gocfg\resources\Gdot2007_Klp.tbl	C:\Projects\0006471\Microstation\0006471PR01.DGN	STATE	PROJECT NUMBER	SHEET NO.	TOTAL SHEETS
				GA	CSBRG-0006-00(471)	12	92

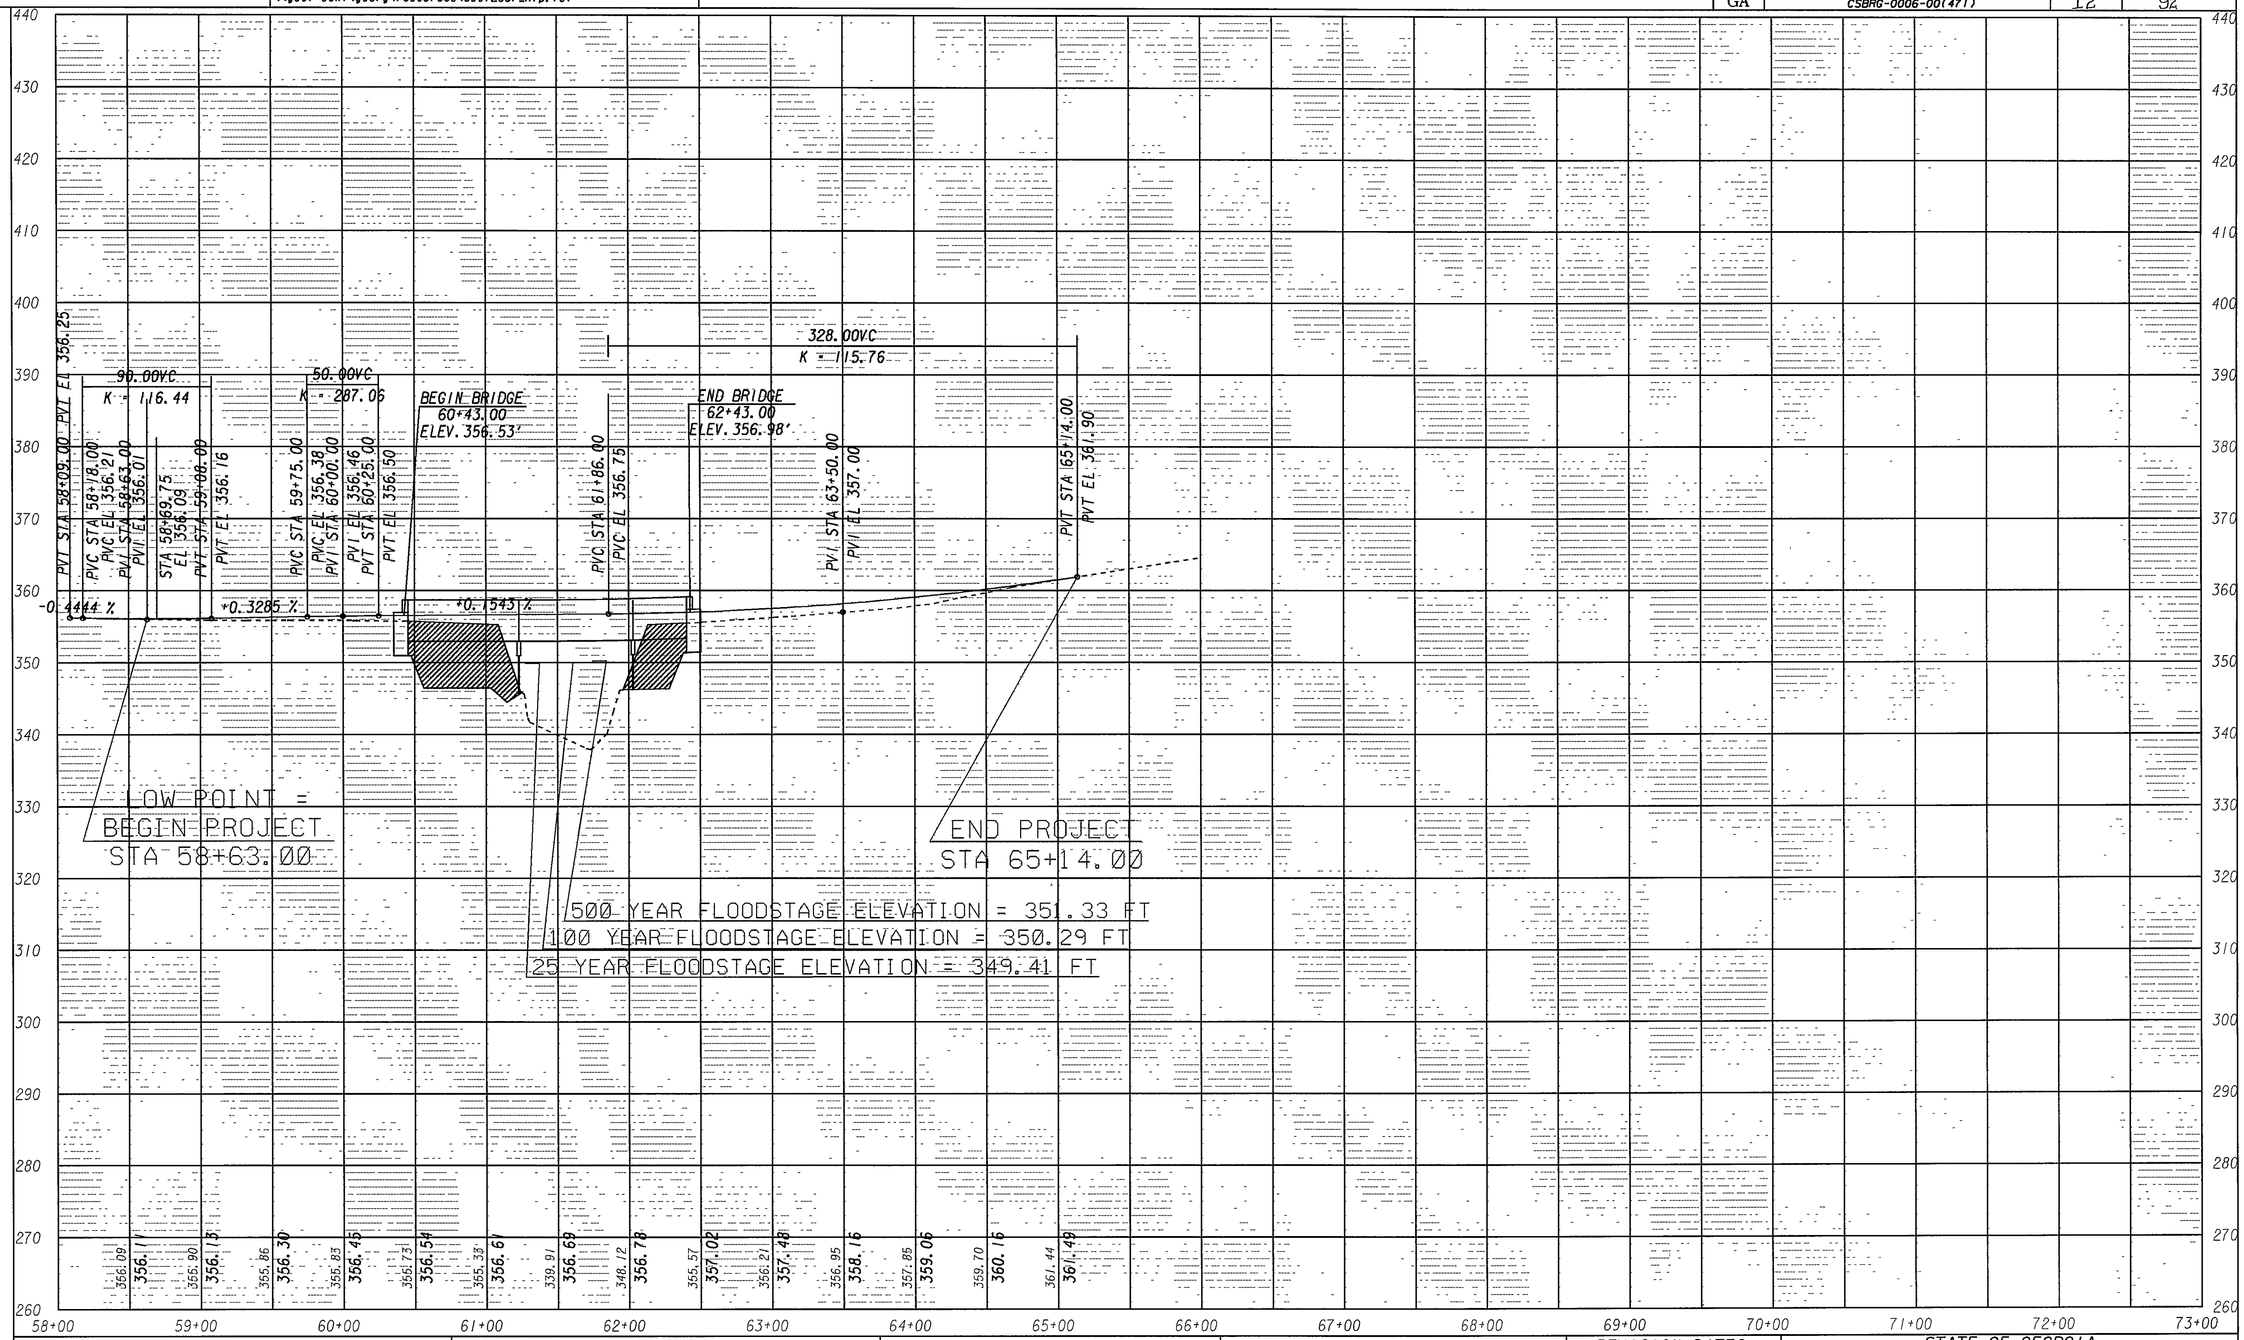

GEORGIA
DEPARTMENT OF TRANSPORTATION

HORZ 1" = 50'
VERT 1" = 10

REVISION DATES

STATE OF GEORGIA
DEPARTMENT OF TRANSPORTATION
OFFICE: DISTRICT 2 - DESIGN
MAINLINE PROFILE

DRAWING No. 15-001

3/1/2007 GRIEDG

1/5/2011 3 09 25 PM \\GDOT-DSN1\GOPLOT\OCF\d2_PDF_Out_mono_200dpi qcf klangdon W \0006471 CSBRG-0006-00(471) Baldwin Co\Construction and RW Plans\Microstation Files\15-001 prf