STATE	PROJECT NUMBER	SHEET NO	TOTAL SHEETS
GA	CSBRG-0006-00(471)	20	92

NOTE: ESA - SEE ENVIRONMENTAL RESOURCES IMPACT TABLE IN GENERAL NOTES FOR CONSTRUCTION RESTRICTIONS

NO STORAGE OF EQUIPMENT OR BUILDING MATERIALS WILL TAKE PLACE ON PARCEL 3 AT ANY TIME DURING CONSTRUCTION.

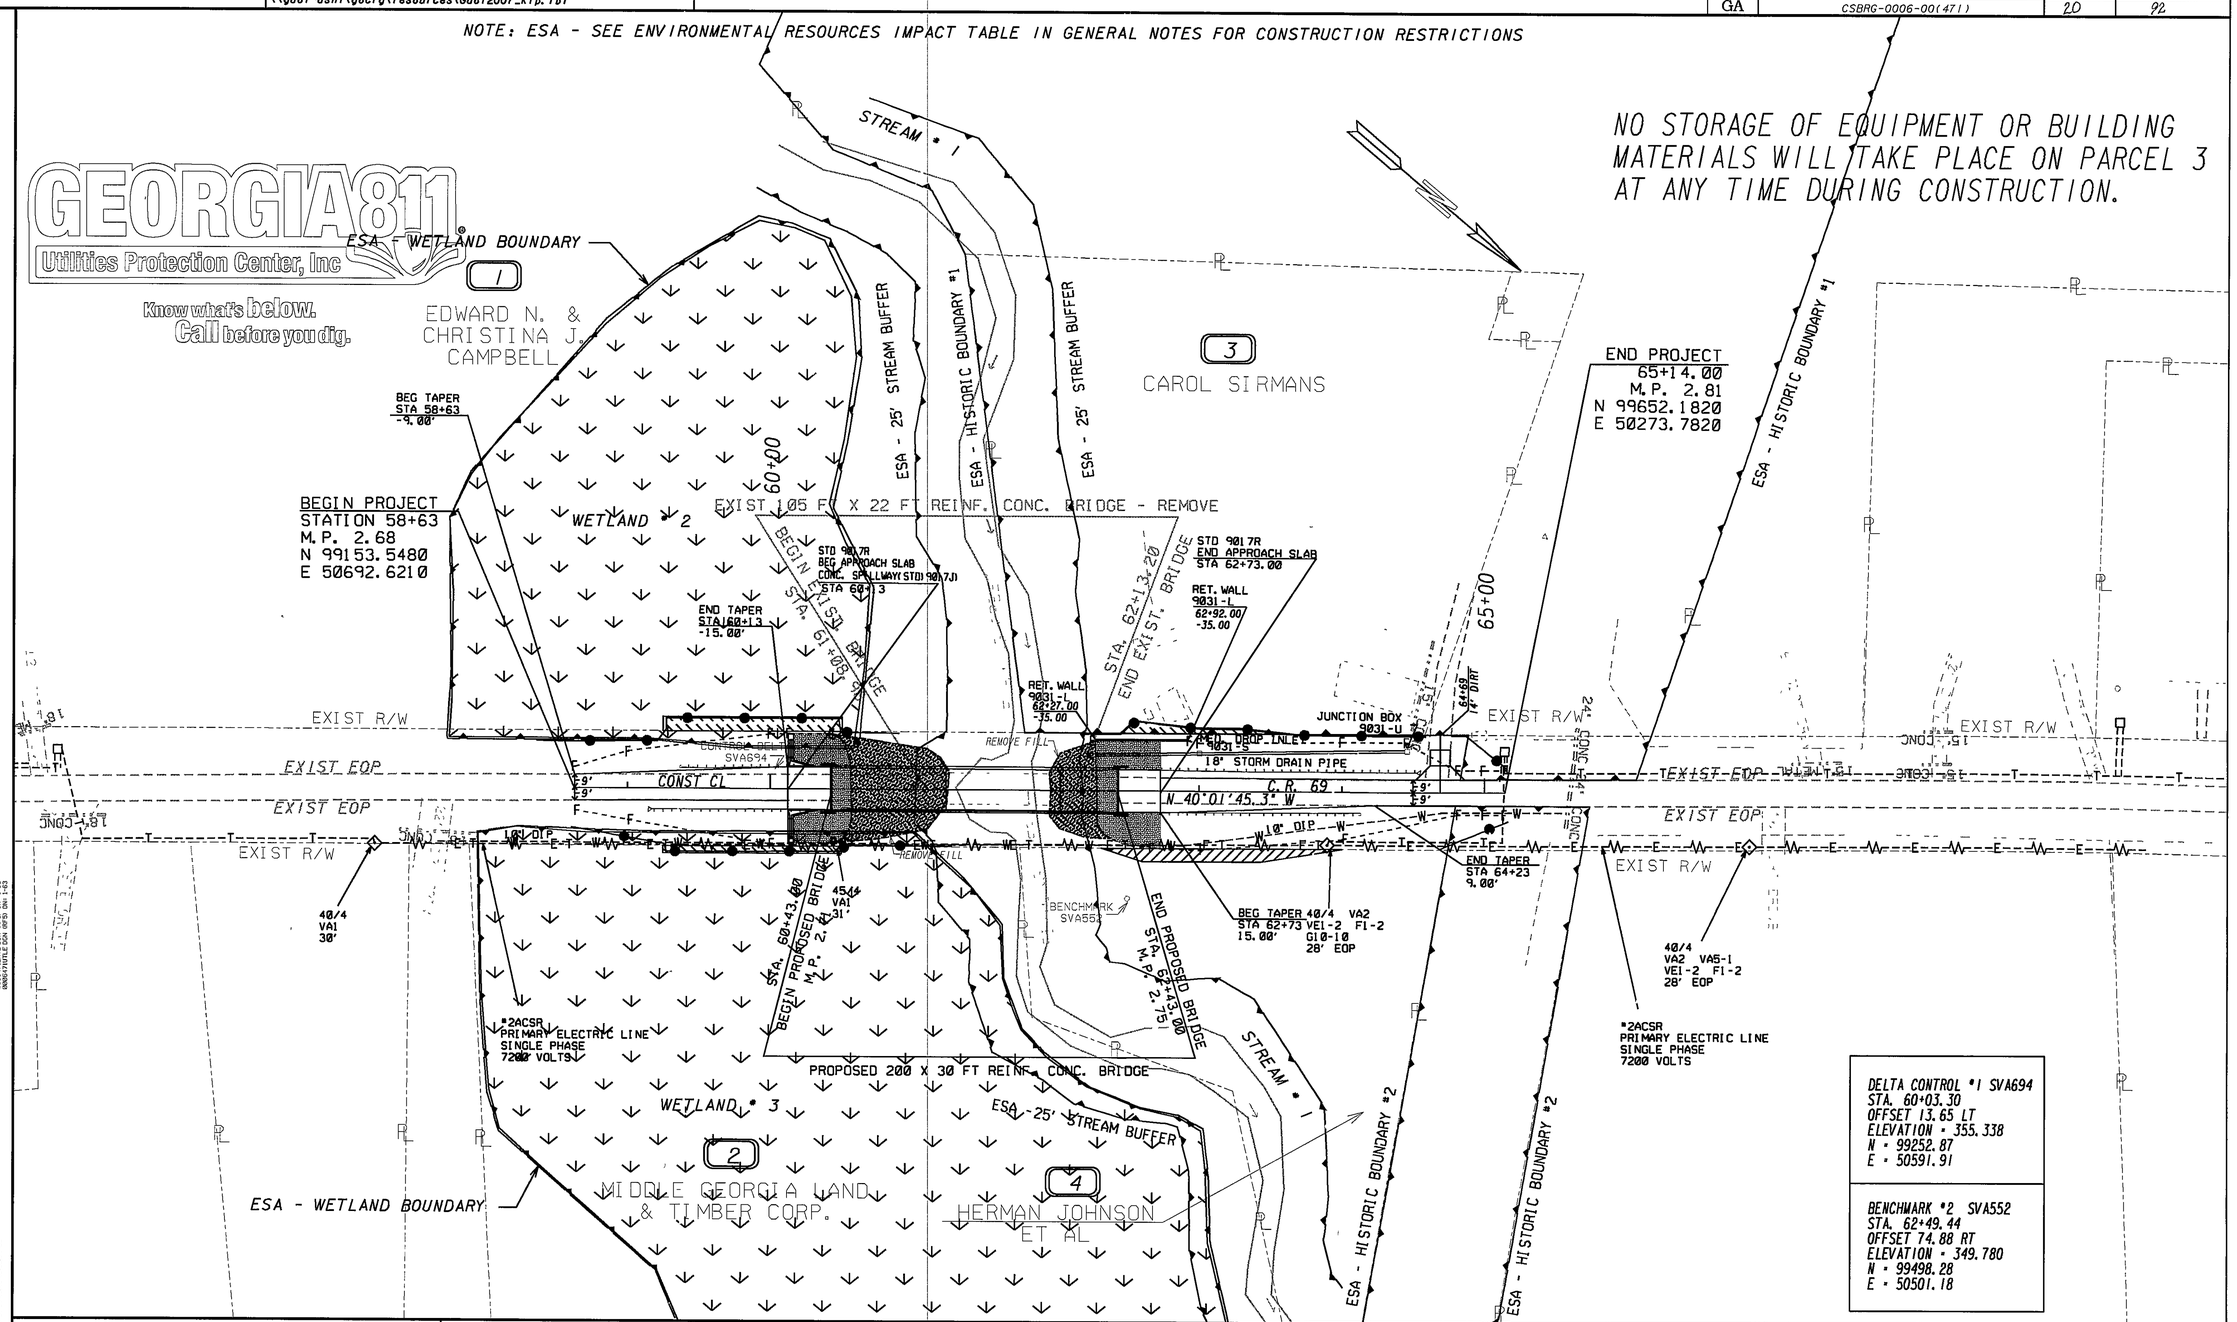

PROPERTY AND EXISTING R/W LINE
REQUIRED R/W LINE
CONSTRUCTION LIMITS
EASEMENT FOR CONSTR & MAINTENANCE OF SLOPES
EASEMENT FOR CONSTR OF SLOPES
EASEMENT FOR CONSTR OF DRIVES

BEGIN LIMIT OF ACCESS.....BLA
END LIMIT OF ACCESS.....ELA
LIMIT OF ACCESS
REQUIRED R/W AND LIMIT OF ACCESS

GEORGIA DEPARTMENT OF TRANSPORTATION

SCALE IN FEET 0 50 100 200

REVISION DATES
03-16-11

STATE OF GEORGIA
DEPARTMENT OF TRANSPORTATION
OFFICE: DISTRICT 2 - DESIGN
UTILITY PLANS

DRAWING No. 24-002