TEMPORARY STRIPING IS REQUIRED IN ACCORDANCE WITH SECTION 150.04 OF THE GEORGIA SPECIFICATIONS. PLACEMENT OF PERMANENT PAVEMENT MARKINGS SHALL BE COMPLETED NO SOONER THAN 30 DAYS AND NO LATER THAN 45 DAYS AFTER PLACEMENT OF THE FINAL SURFACE COURSE.

CONTACT TRAFFIC OPERATIONS AT (478)552-4618 TWO WEEKS PRIOR TO STARTING ANY SIGNING OR STRIPING ACTIVITIES.

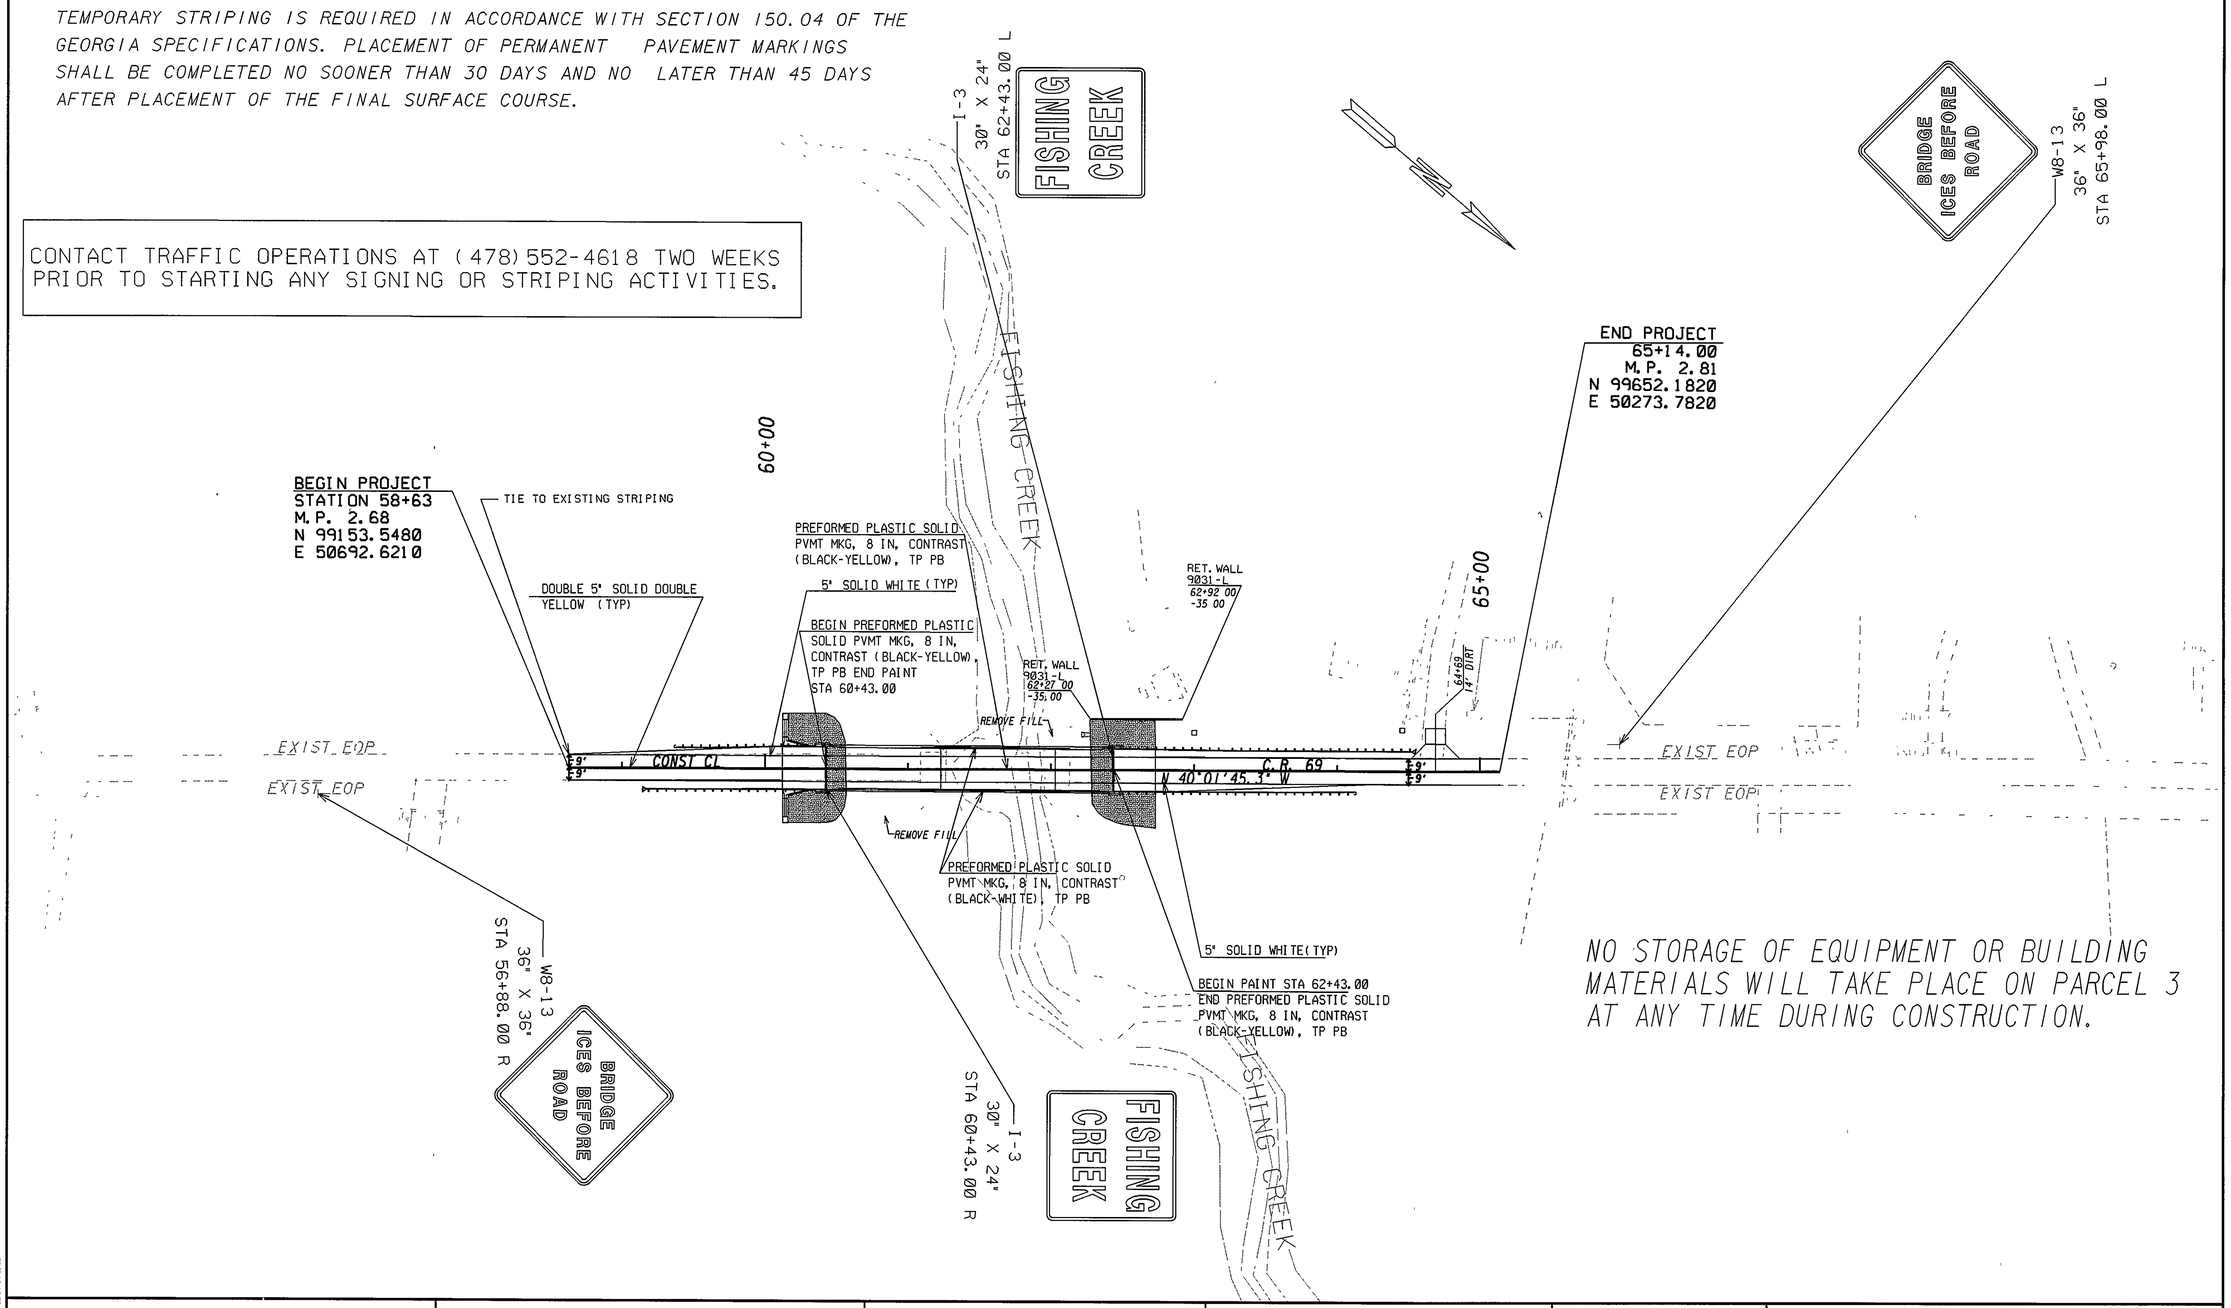


NO STORAGE OF EQUIPMENT OR BUILDING MATERIALS WILL TAKE PLACE ON PARCEL 3 AT ANY TIME DURING CONSTRUCTION.

| | |
|---|---|
| PROPERTY AND EXISTING R/W LINE | |
| REQUIRED R/W LINE | |
| CONSTRUCTION LIMITS | |
| EASEMENT FOR CONSTR & MAINTENANCE OF SLOPES | |
| EASEMENT FOR CONSTR OF SLOPES | |
| EASEMENT FOR CONSTR OF DRIVES | |

| | |
|---|---|
| BEGIN LIMIT OF ACCESS | BLA |
| END LIMIT OF ACCESS | ELA |
| LIMIT OF ACCESS | |
| REQUIRED R/W AND LIMIT OF ACCESS | |

**GEORGIA**
**DEPARTMENT OF TRANSPORTATION**

SCALE IN FEET
0 50 100 200

REVISION DATES

STATE OF GEORGIA
DEPARTMENT OF TRANSPORTATION
OFFICE: DISTRICT 2 - DESIGN
**SIGNING & MARKING PLANS**

DRAWING No
26-001