VOID

Mon Apr 08 16:09:02 2013 klangdon	Mon Apr 08 16:09:02 2013 \\gdot-dsni\gocfg\resources\Gdot2007_Klp.tbl	x:\Dodge\0006476\Microstation\0006476_CP01.dgn	STATE	PROJECT NUMBER	SHEET NO.	TOTAL SHEETS
			GA	CSSTP-0006-00(476)	19	221

NOTE: INSTALL 6" WIDE EDGE LINE RUMBLE STRIPS LEFT AND RIGHT FROM STA 55+00 TO THE PROJECT LIMITS AT STA 823+66

LABEL	DESCRIPTION	STATION	SIDE
A-1	SAFETY SLOPE END SECTION, SD, 36" 6:1	55+25	LEFT
A-2	JUNCTION BOX	57+00	LEFT
A-3	FLARED END SECTION	57+41	LEFT
A-4	JUNCTION BOX	57+00	RIGHT
A-5	FLARED END SECTION	57+23	RIGHT
A-6	FLARED END SECTION	57+25	RIGHT
A-7	JUNCTION BOX	57+05	RIGHT
A-8	JUNCTION BOX	57+05	LEFT
A-9	FLARED END SECTION	57+45	LEFT
A-10	FLARED END SECTION	57+33	RIGHT
A-11	JUNCTION BOX	57+10	RIGHT
A-12	JUNCTION BOX	57+10	LEFT
A-13	FLARED END SECTION	57+50	LEFT

SEE DRAWINGS 22-001 & 22-002

S. R. 117
CONSTRUCTION CENTERLINE
KC1

PI Sta =	76+48.44
PI North =	101250.18
PI East =	52339.93
Delta =	35°30'28.0"
D =	0°59'47.2"
T =	1841.02
L =	3563.43
R =	5750.00
E =	287.54
e =	NC

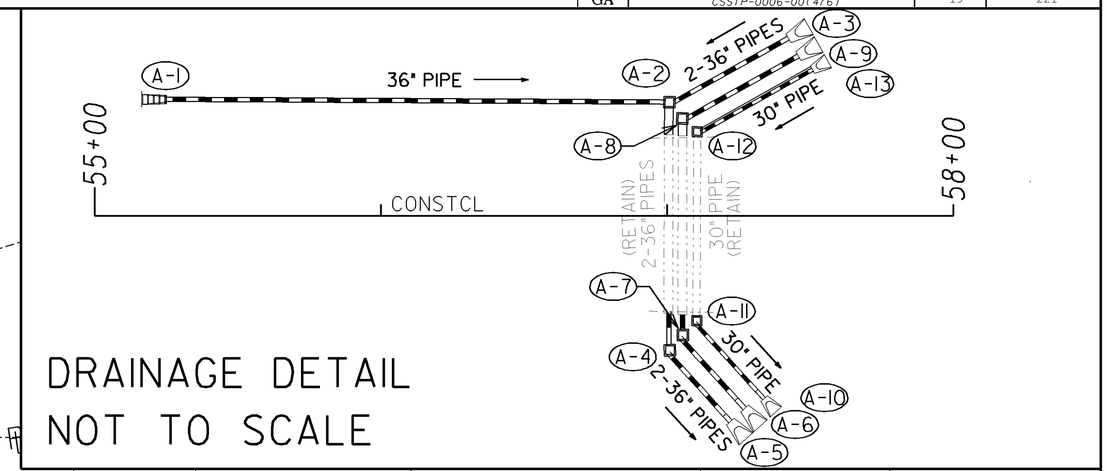

DRAINAGE DETAIL
NOT TO SCALE

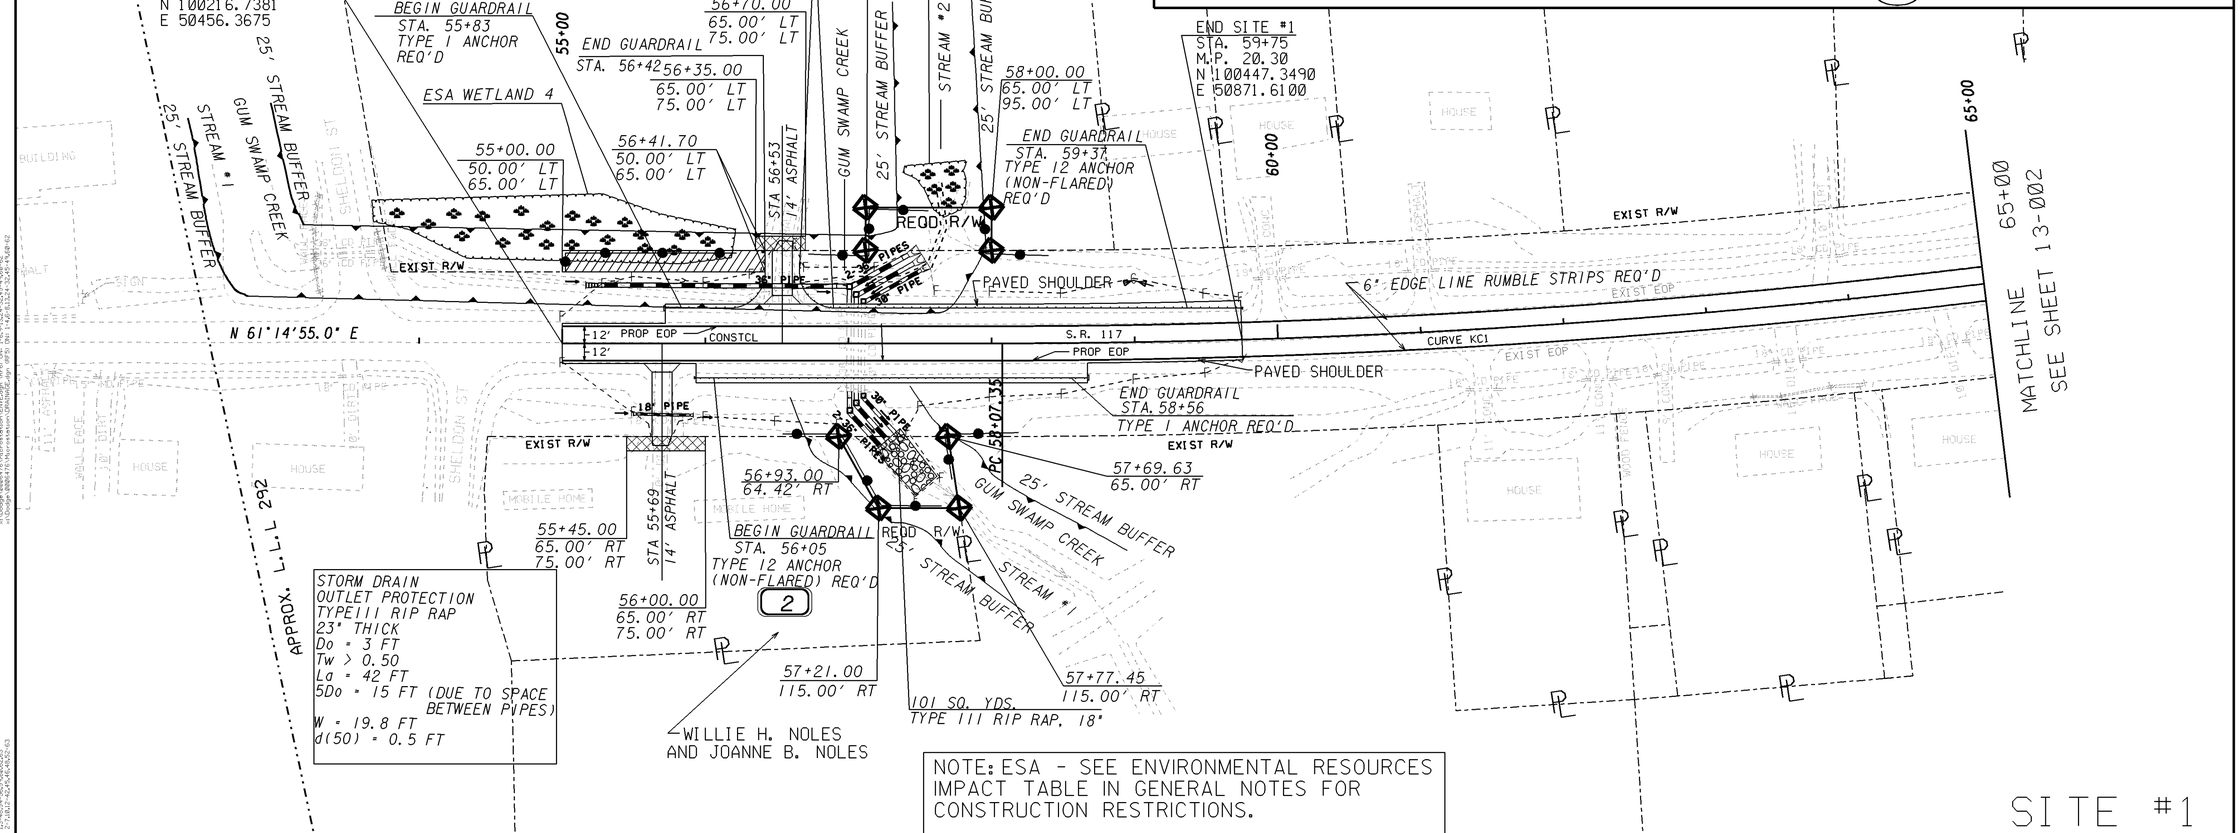

NOTE: ESA - SEE ENVIRONMENTAL RESOURCES IMPACT TABLE IN GENERAL NOTES FOR CONSTRUCTION RESTRICTIONS.

SITE #1

PROPERTY AND EXISTING R/W LINE	
REQUIRED R/W LINE	
CONSTRUCTION LIMITS	
EASEMENT FOR CONSTR & MAINTENANCE OF SLOPES	
EASEMENT FOR CONSTR OF SLOPES	
EASEMENT FOR CONSTR OF DRIVES	

BEGIN LIMIT OF ACCESS	BLA
END LIMIT OF ACCESS	ELA
LIMIT OF ACCESS	
REQUIRED R/W AND LIMIT OF ACCESS	

GEORGIA
DEPARTMENT OF TRANSPORTATION

SCALE IN FEET
0 50 100 200

REVISION DATES

STATE OF GEORGIA
DEPARTMENT OF TRANSPORTATION
OFFICE: DISTRICT 2-TENNILLE

MAINLINE PLAN

CSSTP-0006-00 (476)
DODGE CO.

DRAWING NO. 13-001