NOTE: INSTALL 6" WIDE EDGE LINE RUMBLE STRIPS LEFT AND RIGHT FROM STA 55+00 TO THE PROJECT LIMITS AT STA 823+66

NOTE: USE FOUR TEMPORARY IMPACT ATTENUATORS AT THIS SITE.

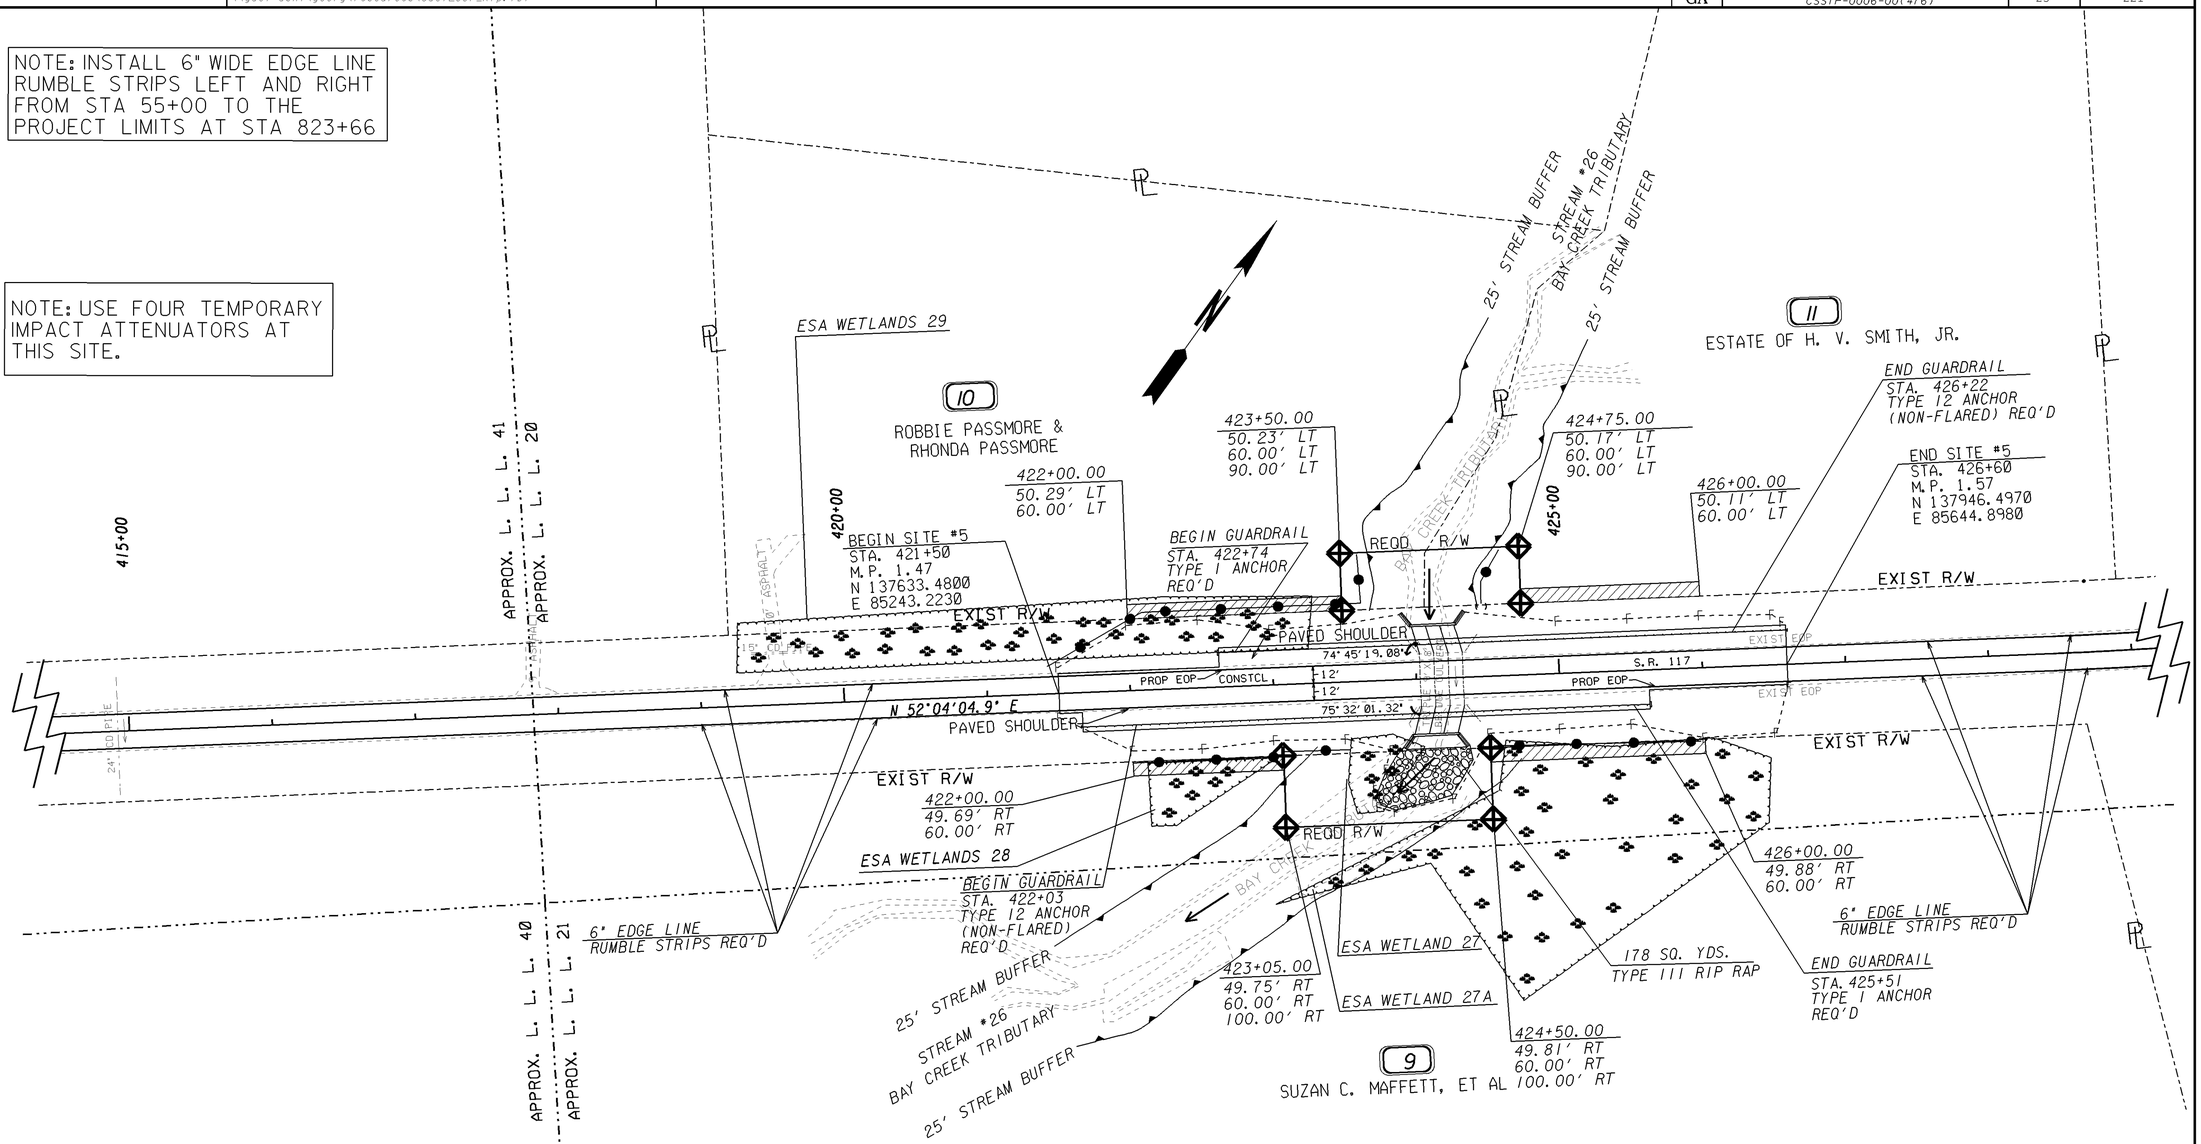

NOTE: ESA - SEE ENVIRONMENTAL RESOURCES IMPACT TABLE IN GENERAL NOTES FOR CONSTRUCTION RESTRICTIONS.

SITE #5

PROPERTY AND EXISTING R/W LINE	BEGIN LIMIT OF ACCESS.....BLA
REQUIRED R/W LINE	END LIMIT OF ACCESS.....ELA
CONSTRUCTION LIMITS	LIMIT OF ACCESS
EASEMENT FOR CONSTR & MAINTENANCE OF SLOPES	REQUIRED R/W AND LIMIT OF ACCESS
EASEMENT FOR CONSTR OF SLOPES	
EASEMENT FOR CONSTR OF DRIVES	

GEORGIA
DEPARTMENT OF TRANSPORTATION

SCALE IN FEET
0 50 100 200

REVISION DATES

STATE OF GEORGIA
DEPARTMENT OF TRANSPORTATION
OFFICE: DISTRICT 2-TENNILLE

MAINLINE PLAN

CSSTP-0006-00 (476)
LAURENS CO.

DRAWING No. 13-005