4/8/2013 Mon Apr 08 16:04:39 2013 klangdon	\\gdot-dsni\gocfg\resources\Gdot2007_Klp.tbl	X:\Dodge\0006476\Microstation\XS SITE 2.DGN	STATE	PROJECT NUMBER	SHEET NO.	TOTAL SHEETS
			GA	CSSTP-0006-00(476)	58	221

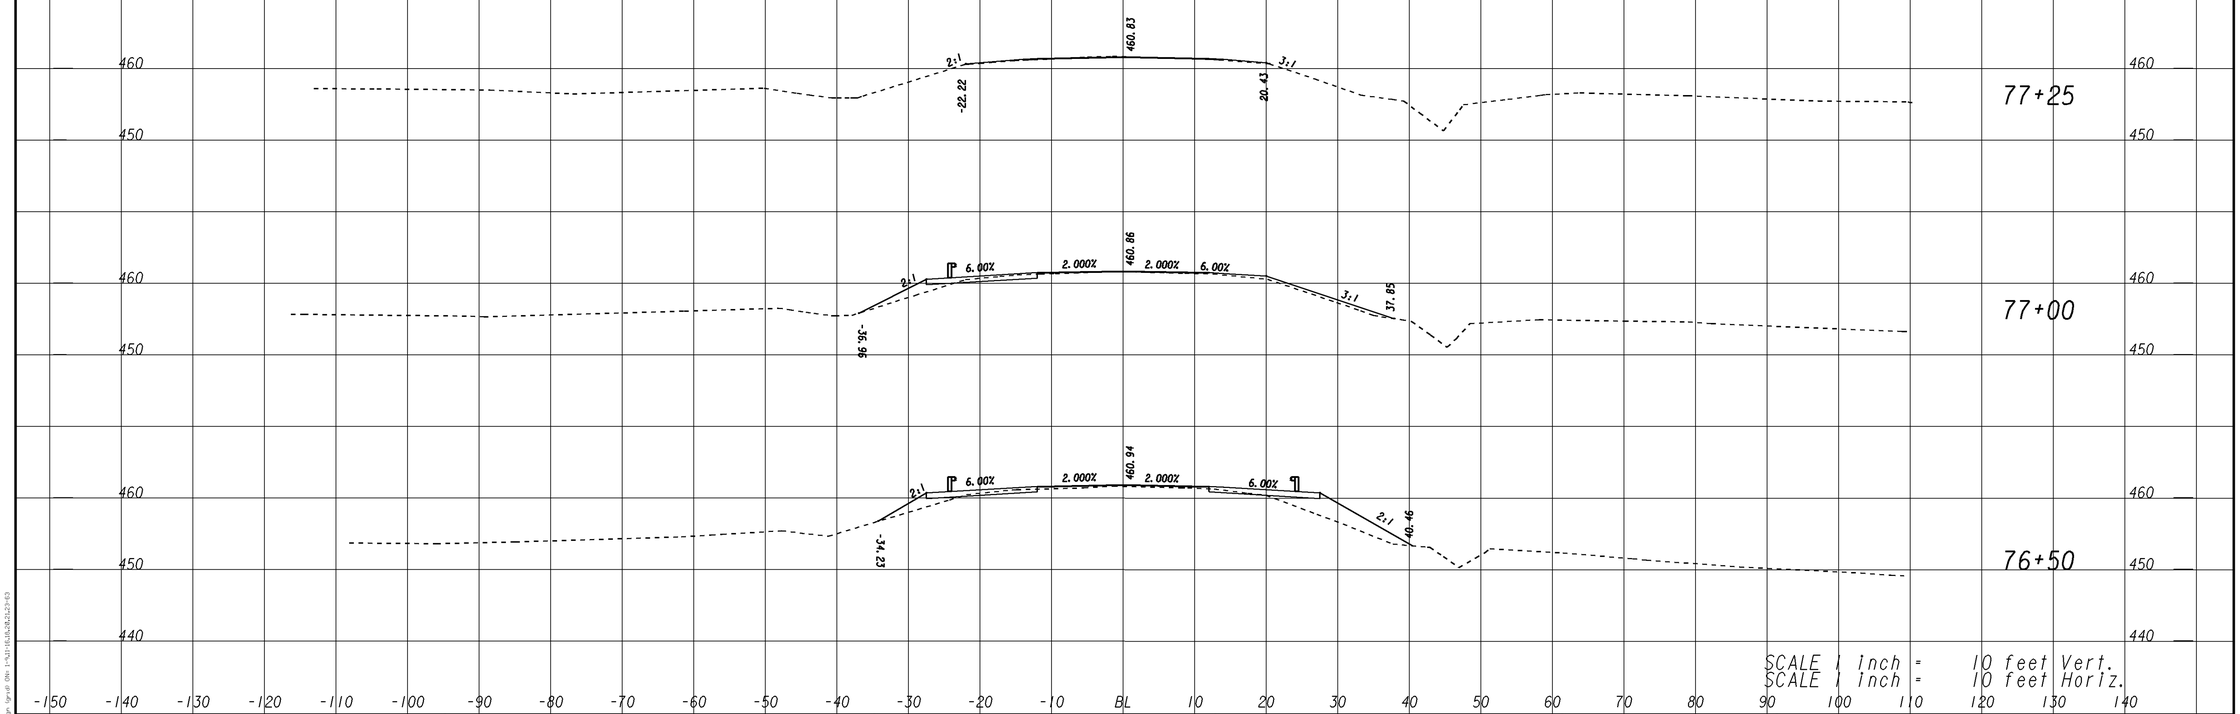

0006476

SITE 2

GEORGIA
DEPARTMENT OF TRANSPORTATION

REVISION DATES

STATE OF GEORGIA
DEPARTMENT OF TRANSPORTATION
OFFICE: DISTRICT 2 - DESIGN

CROSS SECTIONS

PI# 0006476
DODGE COUNTY

DRAWING No. 23-006

1/5/2009 SUXSEW