4/8/2013 klangdon	Mon Apr 08 16:03:53 2013	\\gdot-dsn1\gocfg\resources\Gdot2007_Kip.tbl	X:\Dodge\0006476\Microstation\XS SITE 7.DGN	STATE	PROJECT NUMBER	SHEET NO.	TOTAL SHEETS
				GA	CSSTP-0006-00(476)	67	221

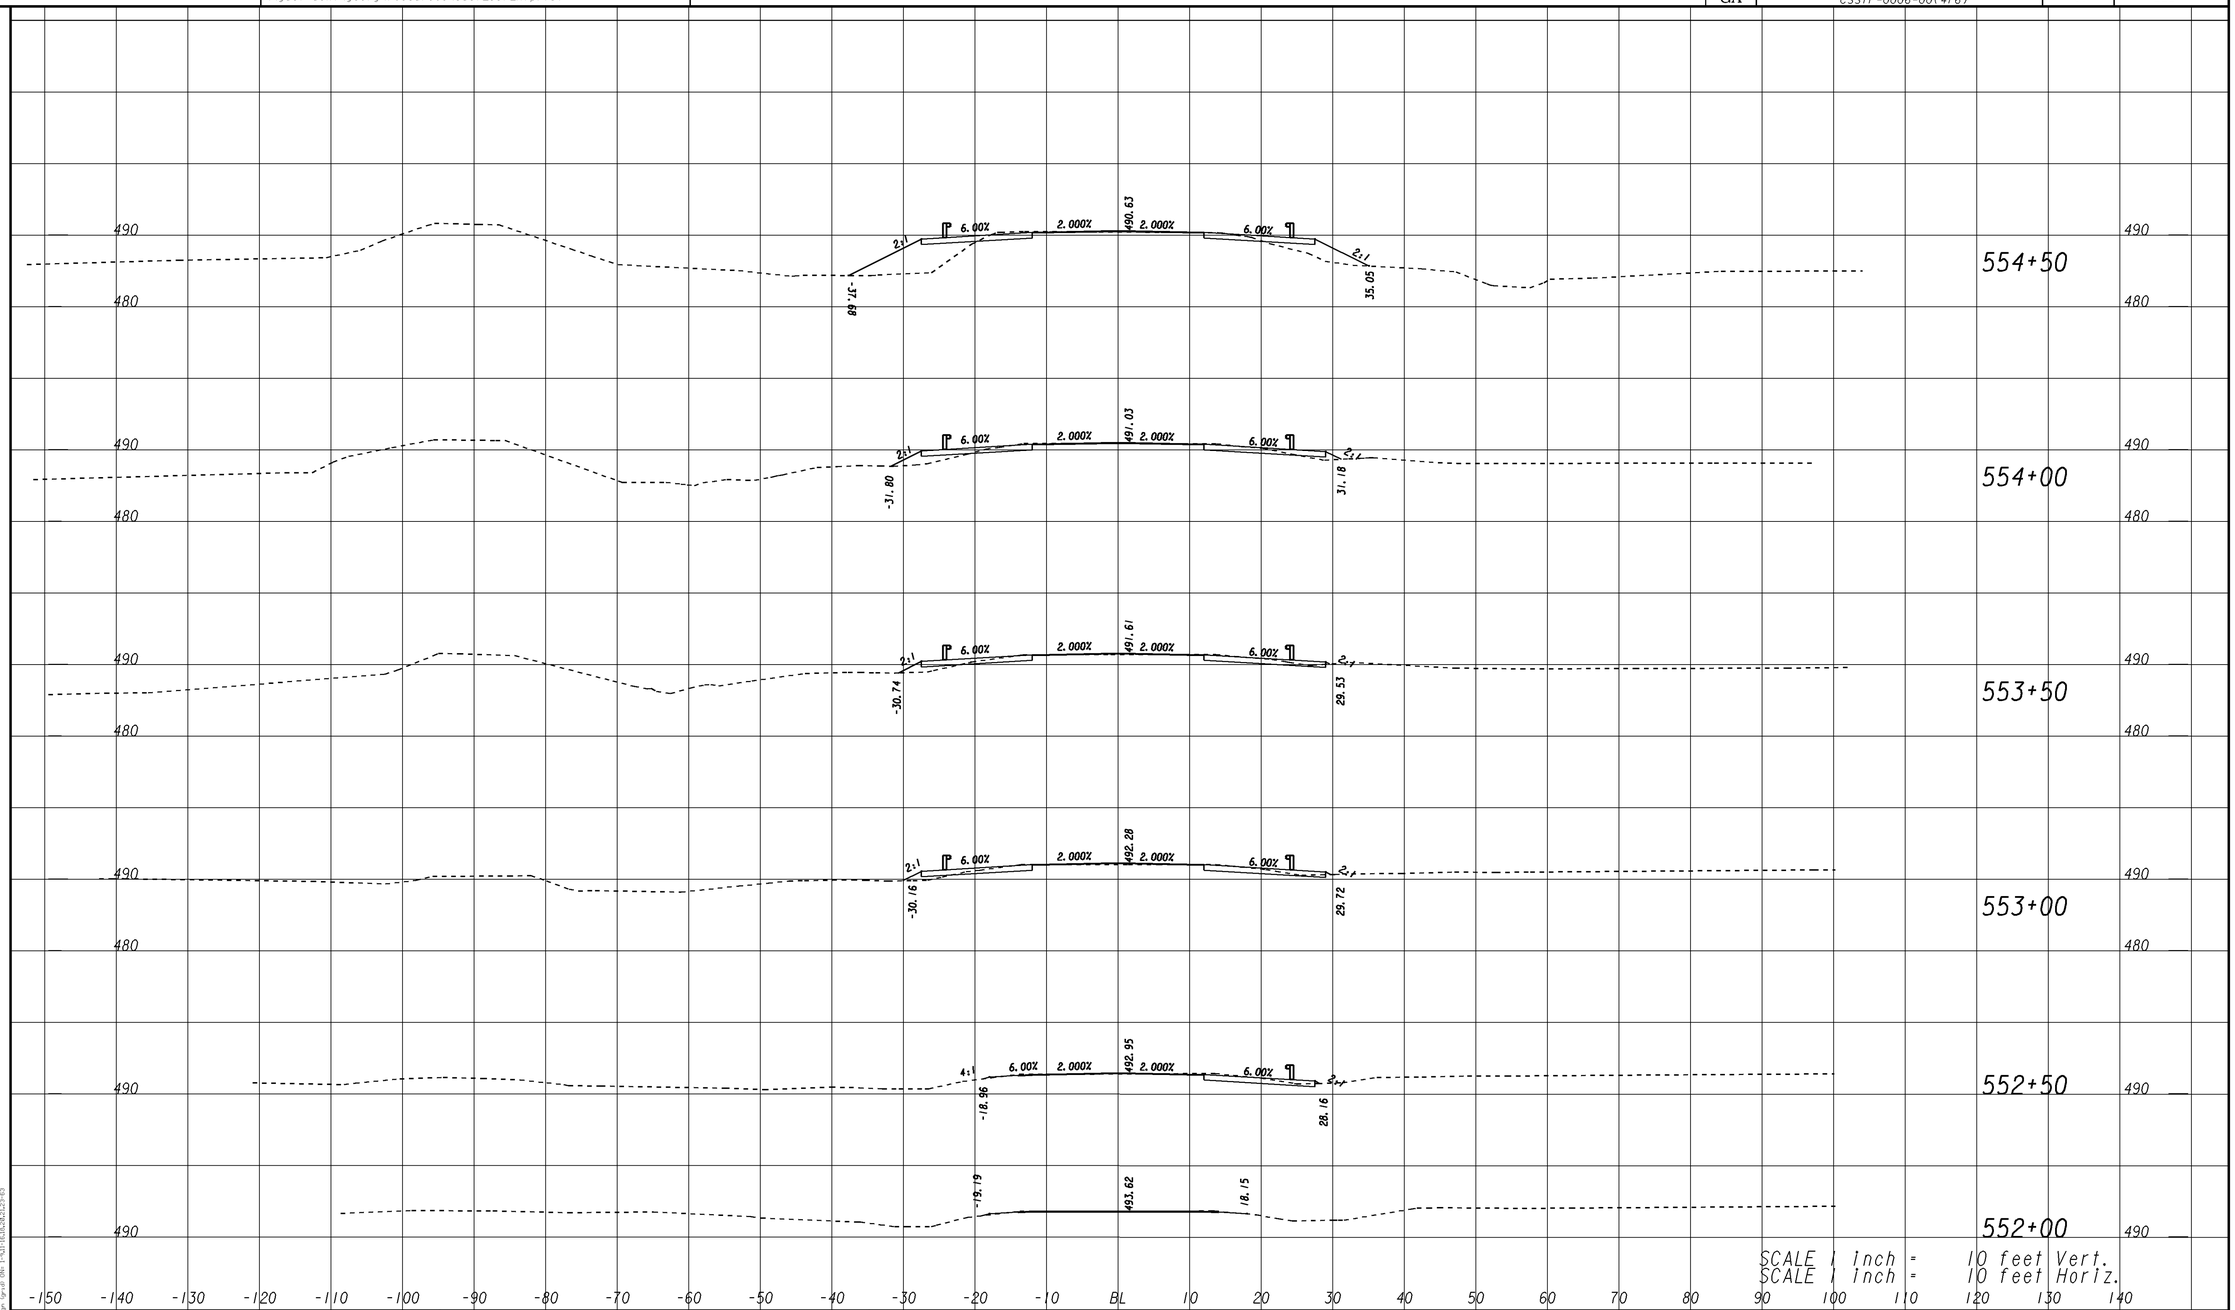

0006476

SITE 7

GEORGIA
DEPARTMENT OF TRANSPORTATION

REVISION DATES

STATE OF GEORGIA
DEPARTMENT OF TRANSPORTATION
OFFICE: DISTRICT 2 - DESIGN

CROSS SECTIONS

PI# 0006476
DODGE COUNTY

DRAWING No. 23-015

1/5/2009 SUXSEW