4/8/2013 Mon Apr 08 16:00:57 2013 klangdon	\\gdot-dsni\gocfg\resources\Gdot2007_Klp.tbl	X:\Dodge\0006476\Microstation\0006476_54_10.dgn	STATE	PROJECT NUMBER	SHEET NO.	TOTAL SHEETS
			GA	CSSTP-0006-00(476)	193	221

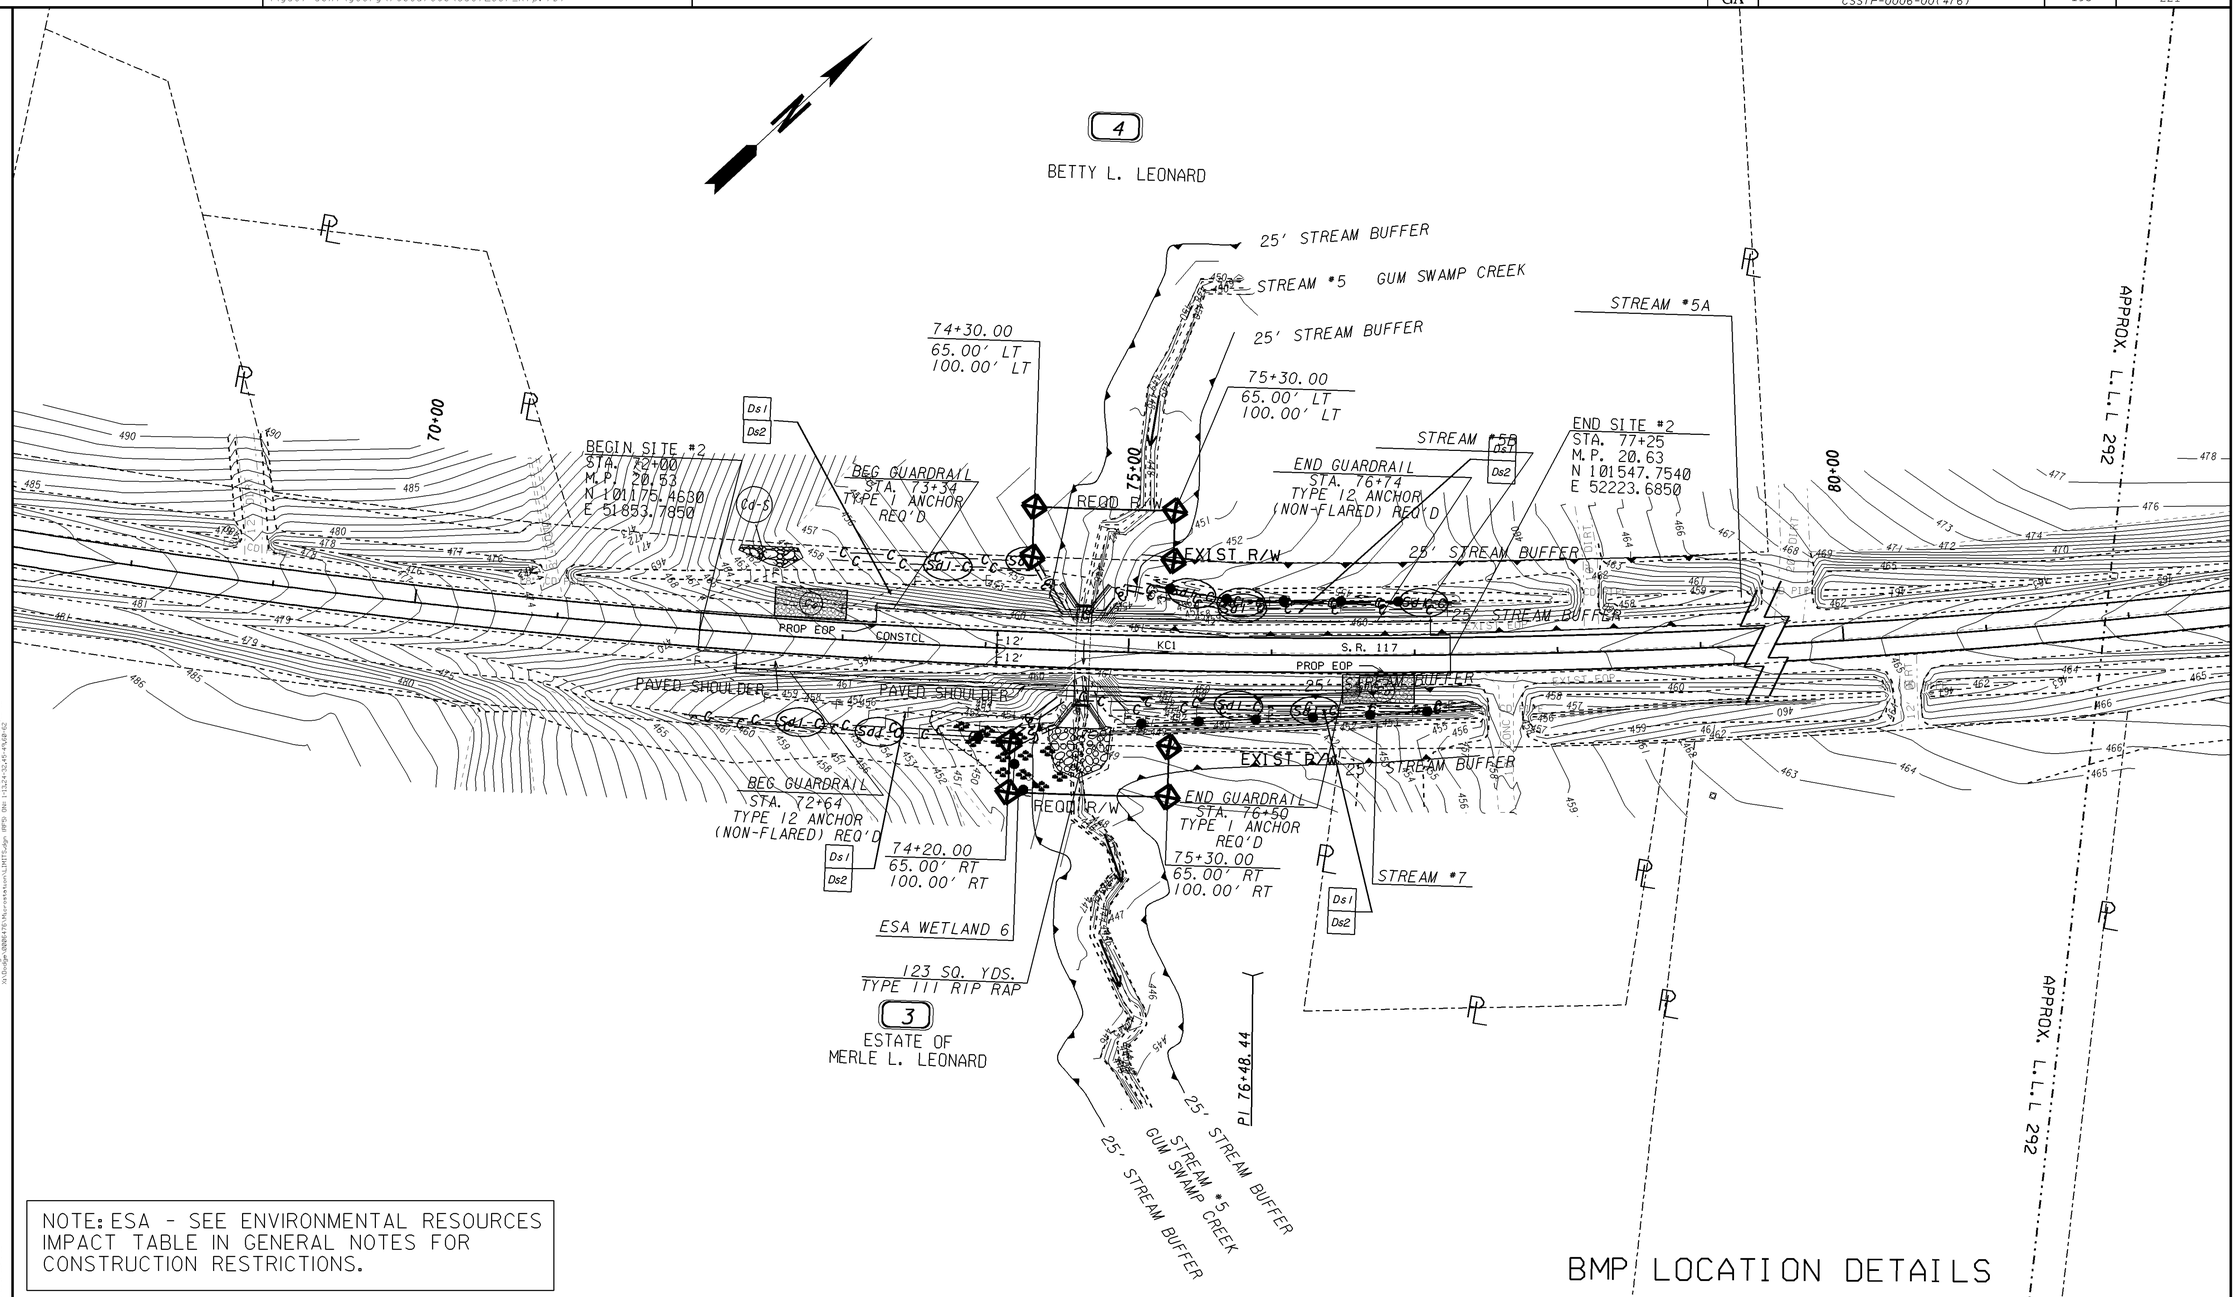

NOTE: ESA - SEE ENVIRONMENTAL RESOURCES IMPACT TABLE IN GENERAL NOTES FOR CONSTRUCTION RESTRICTIONS.

BMP LOCATION DETAILS

PROPERTY AND EXISTING R/W LINE	BEGIN LIMIT OF ACCESS.....BLA
REQUIRED R/W LINE	END LIMIT OF ACCESS.....ELA
CONSTRUCTION LIMITS	LIMIT OF ACCESS
EASEMENT FOR CONSTR & MAINTENANCE OF SLOPES	REQUIRED R/W AND LIMIT OF ACCESS
EASEMENT FOR CONSTR OF SLOPES	
EASEMENT FOR CONSTR OF DRIVES	

GEORGIA
DEPARTMENT OF TRANSPORTATION

SCALE IN FEET
0 50 100 200

REVISION DATES

STATE OF GEORGIA
DEPARTMENT OF TRANSPORTATION
OFFICE: DISTRICT 2 - DESIGN

BMP LOCATION DETAILS

INTERMEDIATE STAGE - SITE 2
DODGE/LAURENS PI#0006476

DRAWING NO. 54-010

1/5/2009 GPLN