1/8/2014 Wed Jan 08 15:01:11 2014 kcowan	\\gdot-dsn1\gocfg\resources\Gdot-2012.tbl	L:\PROJECTS\FULTON COUNTY PROJECTS\0006864\DGN\ourston profiles\PR_KC5092.DGN	STATE	PROJECT NUMBER	SHEET NO.	TOTAL SHEETS
			GA	CSSTP-0006-00(864)	56	341

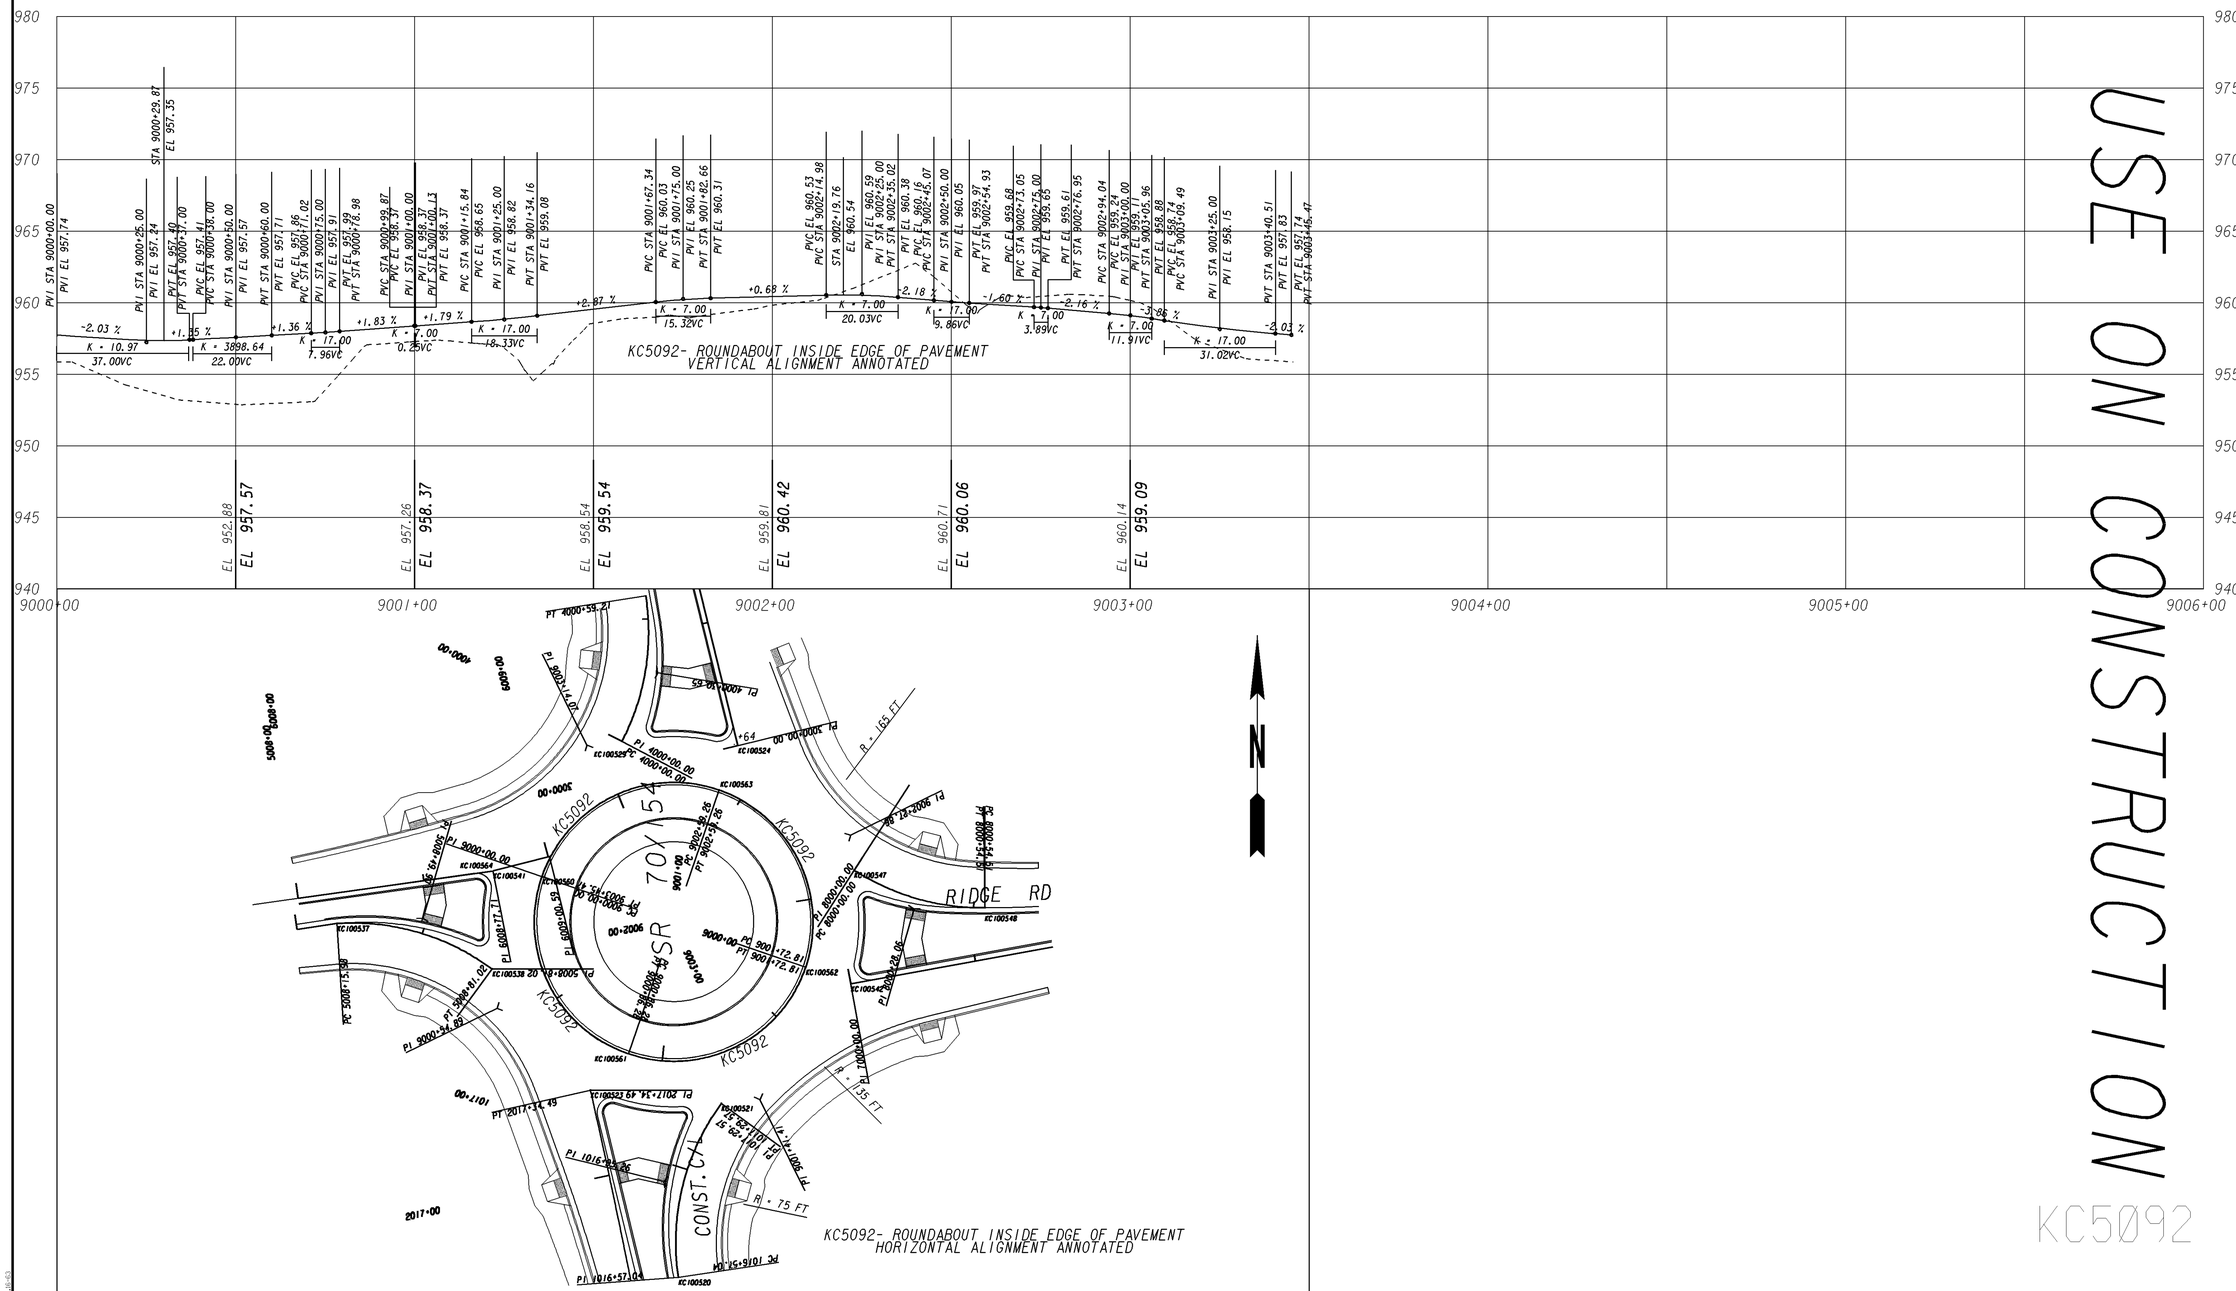

USE ON CONSTRUCTION

KC5092

GEORGIA
DEPARTMENT OF TRANSPORTATION

REVISION DATES		
11/15/13		

STATE OF GEORGIA
DEPARTMENT OF TRANSPORTATION
OFFICE: DISTRICT 7 PRECONSTRUCTION

CROSSROAD PROFILE

ROUNDABOUT EOP

DRAWING No. 16-08

3/1/2007 GR220E