1/8/2014	Wed Jan 08 15:01:26 2014	\\gdot-dsn1\gocfg\resources\Gdot-2012.tbl	L:\PROJECTS\FULTON COUNTY PROJECTS\0006864\DGN\ourston xsections\KC5082XSECT.DGN	STATE	PROJECT NUMBER	SHEET NO.	TOTAL SHEETS
kcowan				GA	CSSTP-0006-00(864)	114	341

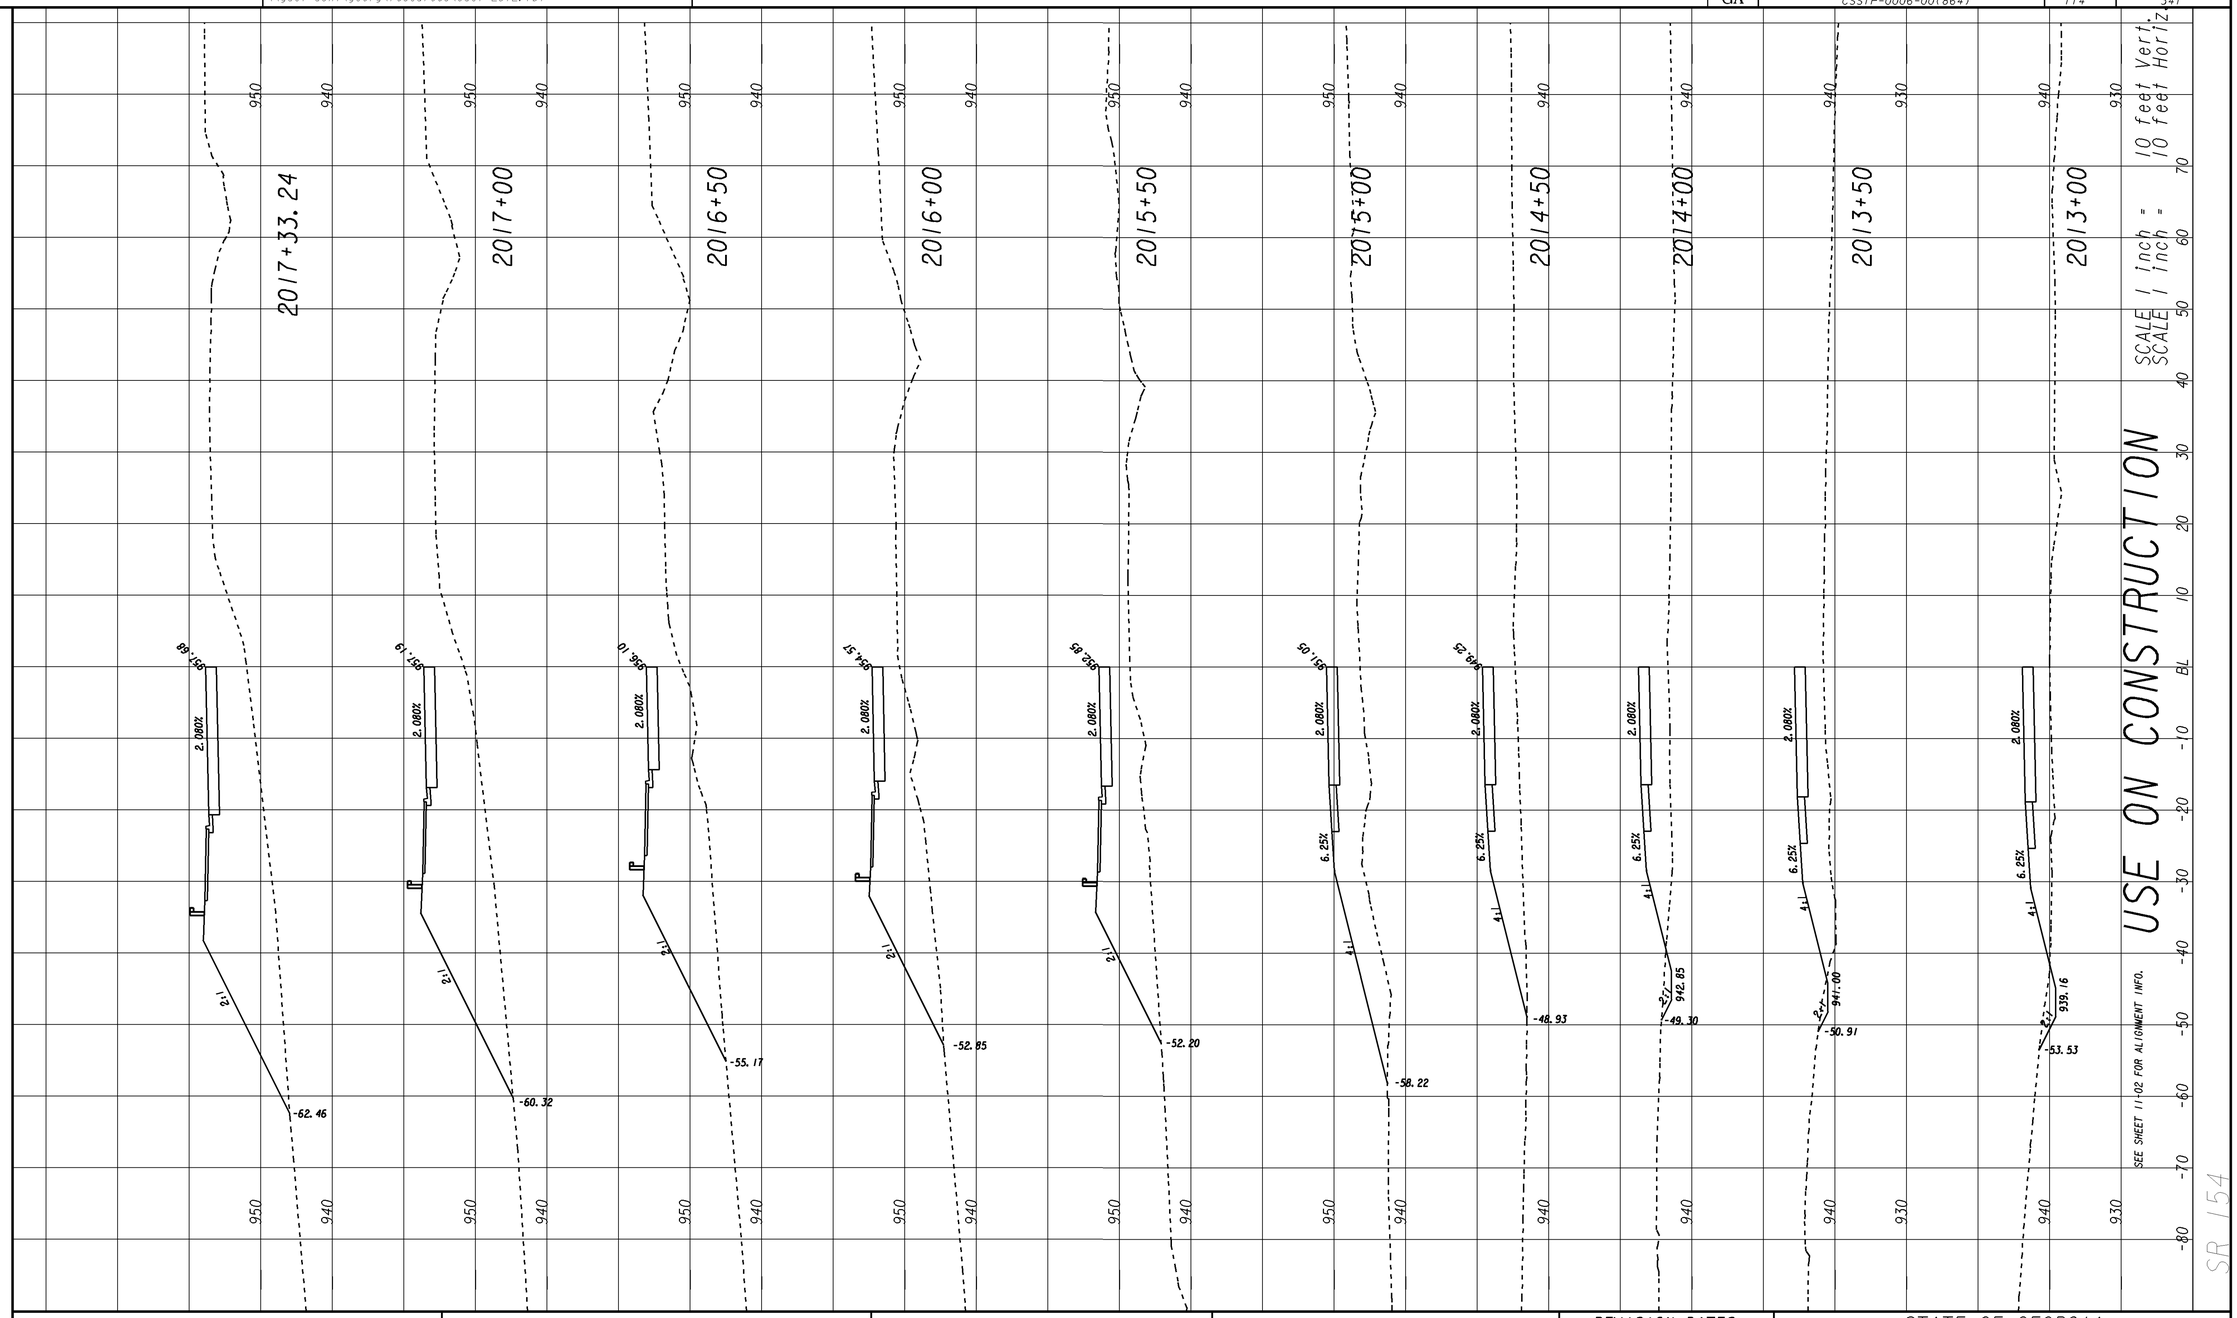

GEORGIA
DEPARTMENT OF TRANSPORTATION

REVISION DATES
11/15/13

STATE OF GEORGIA
DEPARTMENT OF TRANSPORTATION
OFFICE: DISTRICT 7 PRECONSTRUCTION

CROSS SECTIONS
SR154 (L)
(KC5082)

DRAWING No. 23-06

1/5/2009 SUXEN