1/8/2014 Wed Jan 08 15:01:16 2014	\\gdot-dsn1\gocfg\resources\Gdot-2012.tbl	L:\PROJECTS\FULTON COUNTY PROJECTS\0006864\DGN\ourston xsections\KC502XSECT.DGN	STATE	PROJECT NUMBER	SHEET NO.	TOTAL SHEETS
kcowan			GA	CSSTP-0006-00(864)	121	341

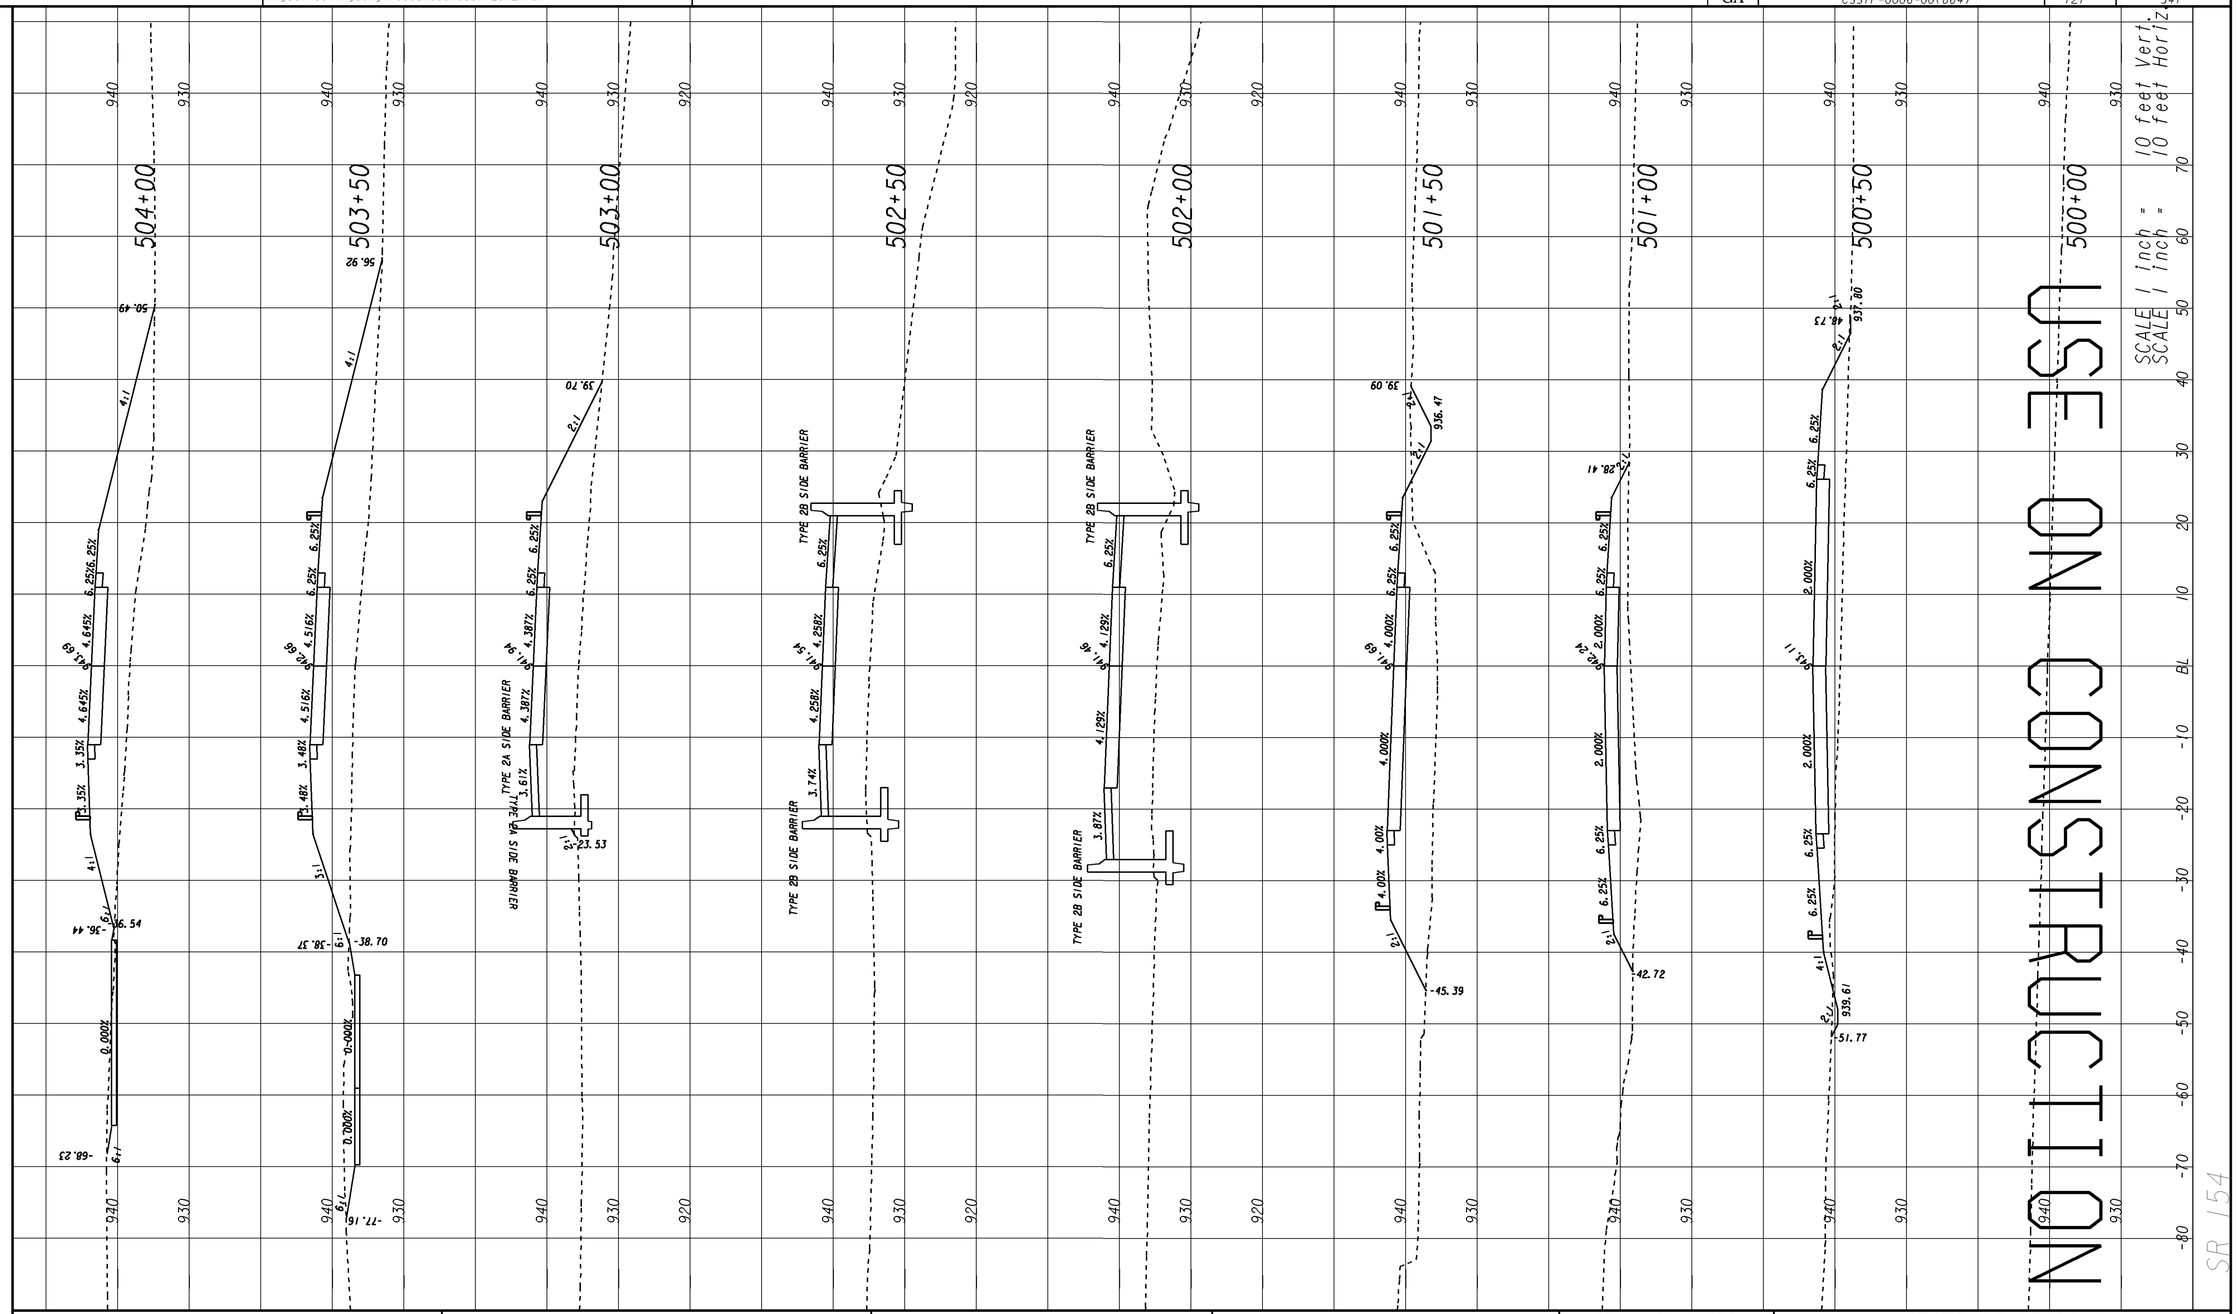

REVISION DATES		
11/15/13		

GEORGIA
DEPARTMENT OF TRANSPORTATION

STATE OF GEORGIA
DEPARTMENT OF TRANSPORTATION

OFFICE: DISTRICT 7 PRECONSTRUCTION

CROSS SECTIONS

CEDAR GROVE RD. (EAST)

DRAWING No. 23-13

1/5/2009 SUXEN