1/8/2014	Wed Jan 08 15:01:16 2014	\\gdot-dsni\gocfg\resources\Gdot-2012.tbl	L:\PROJECTS\FULTON COUNTY PROJECTS\0006864\DGN\ourston xsections\KC5085_XSECT.DGN	STATE	PROJECT NUMBER	SHEET NO.	TOTAL SHEETS
kcowan				GA	CSSTP-0006-00(864)	124	341

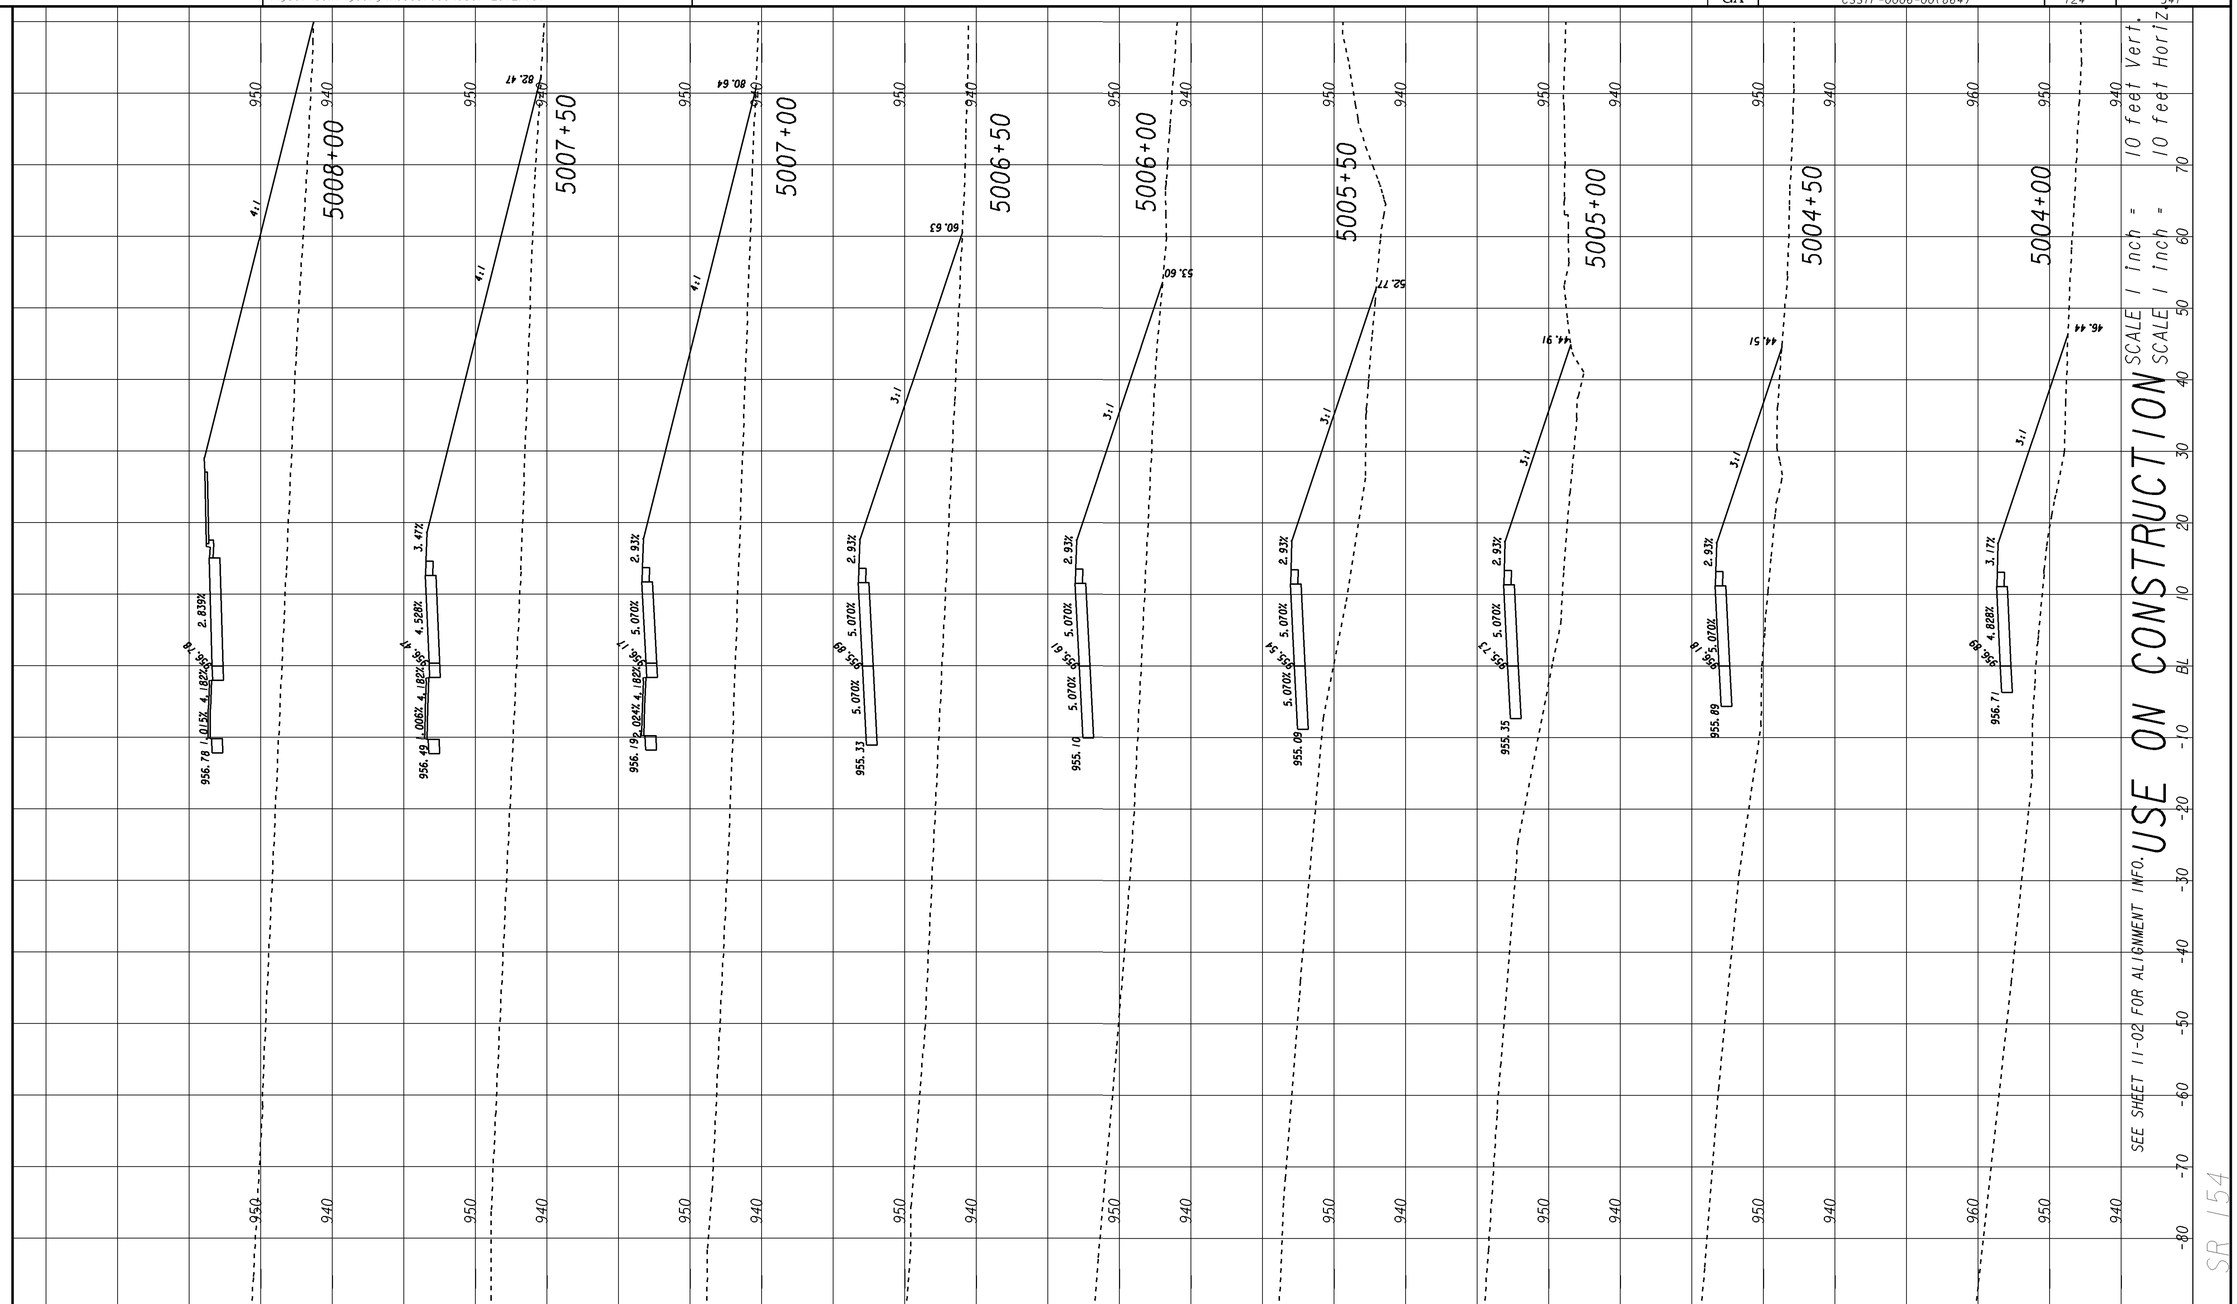

REVISION DATES		
11/15/13		

GEORGIA
DEPARTMENT OF TRANSPORTATION

STATE OF GEORGIA
DEPARTMENT OF TRANSPORTATION
OFFICE: DISTRICT 7 PRECONSTRUCTION

CROSS SECTIONS

CEDAR GROVE WEST(R)

(KC5085)

DRAWING No.
23-16

1/5/2009 SUXEN