1/8/2014 3:01:12 PM \\GDOT-DSN1\GOPLOT\QCF\d7_PDF_Out_mono_200dpi.qcf kcowan L:\PROJECTS\FULTON COUNTY PROJECTS\0006864\DGN\ourston xsections\KC5088_XSECT.prf

1/8/2014 Wed Jan 08 15:01:16 2014	\\gdot-dsn1\gocfg\resources\Gdot-2012.tbl	L:\PROJECTS\FULTON COUNTY PROJECTS\0006864\DGN\ourston xsections\KC5088_XSECT.DGN	STATE	PROJECT NUMBER	SHEET NO.	TOTAL SHEETS
kcowan			GA	CSSTP-0006-00(864)	130	341

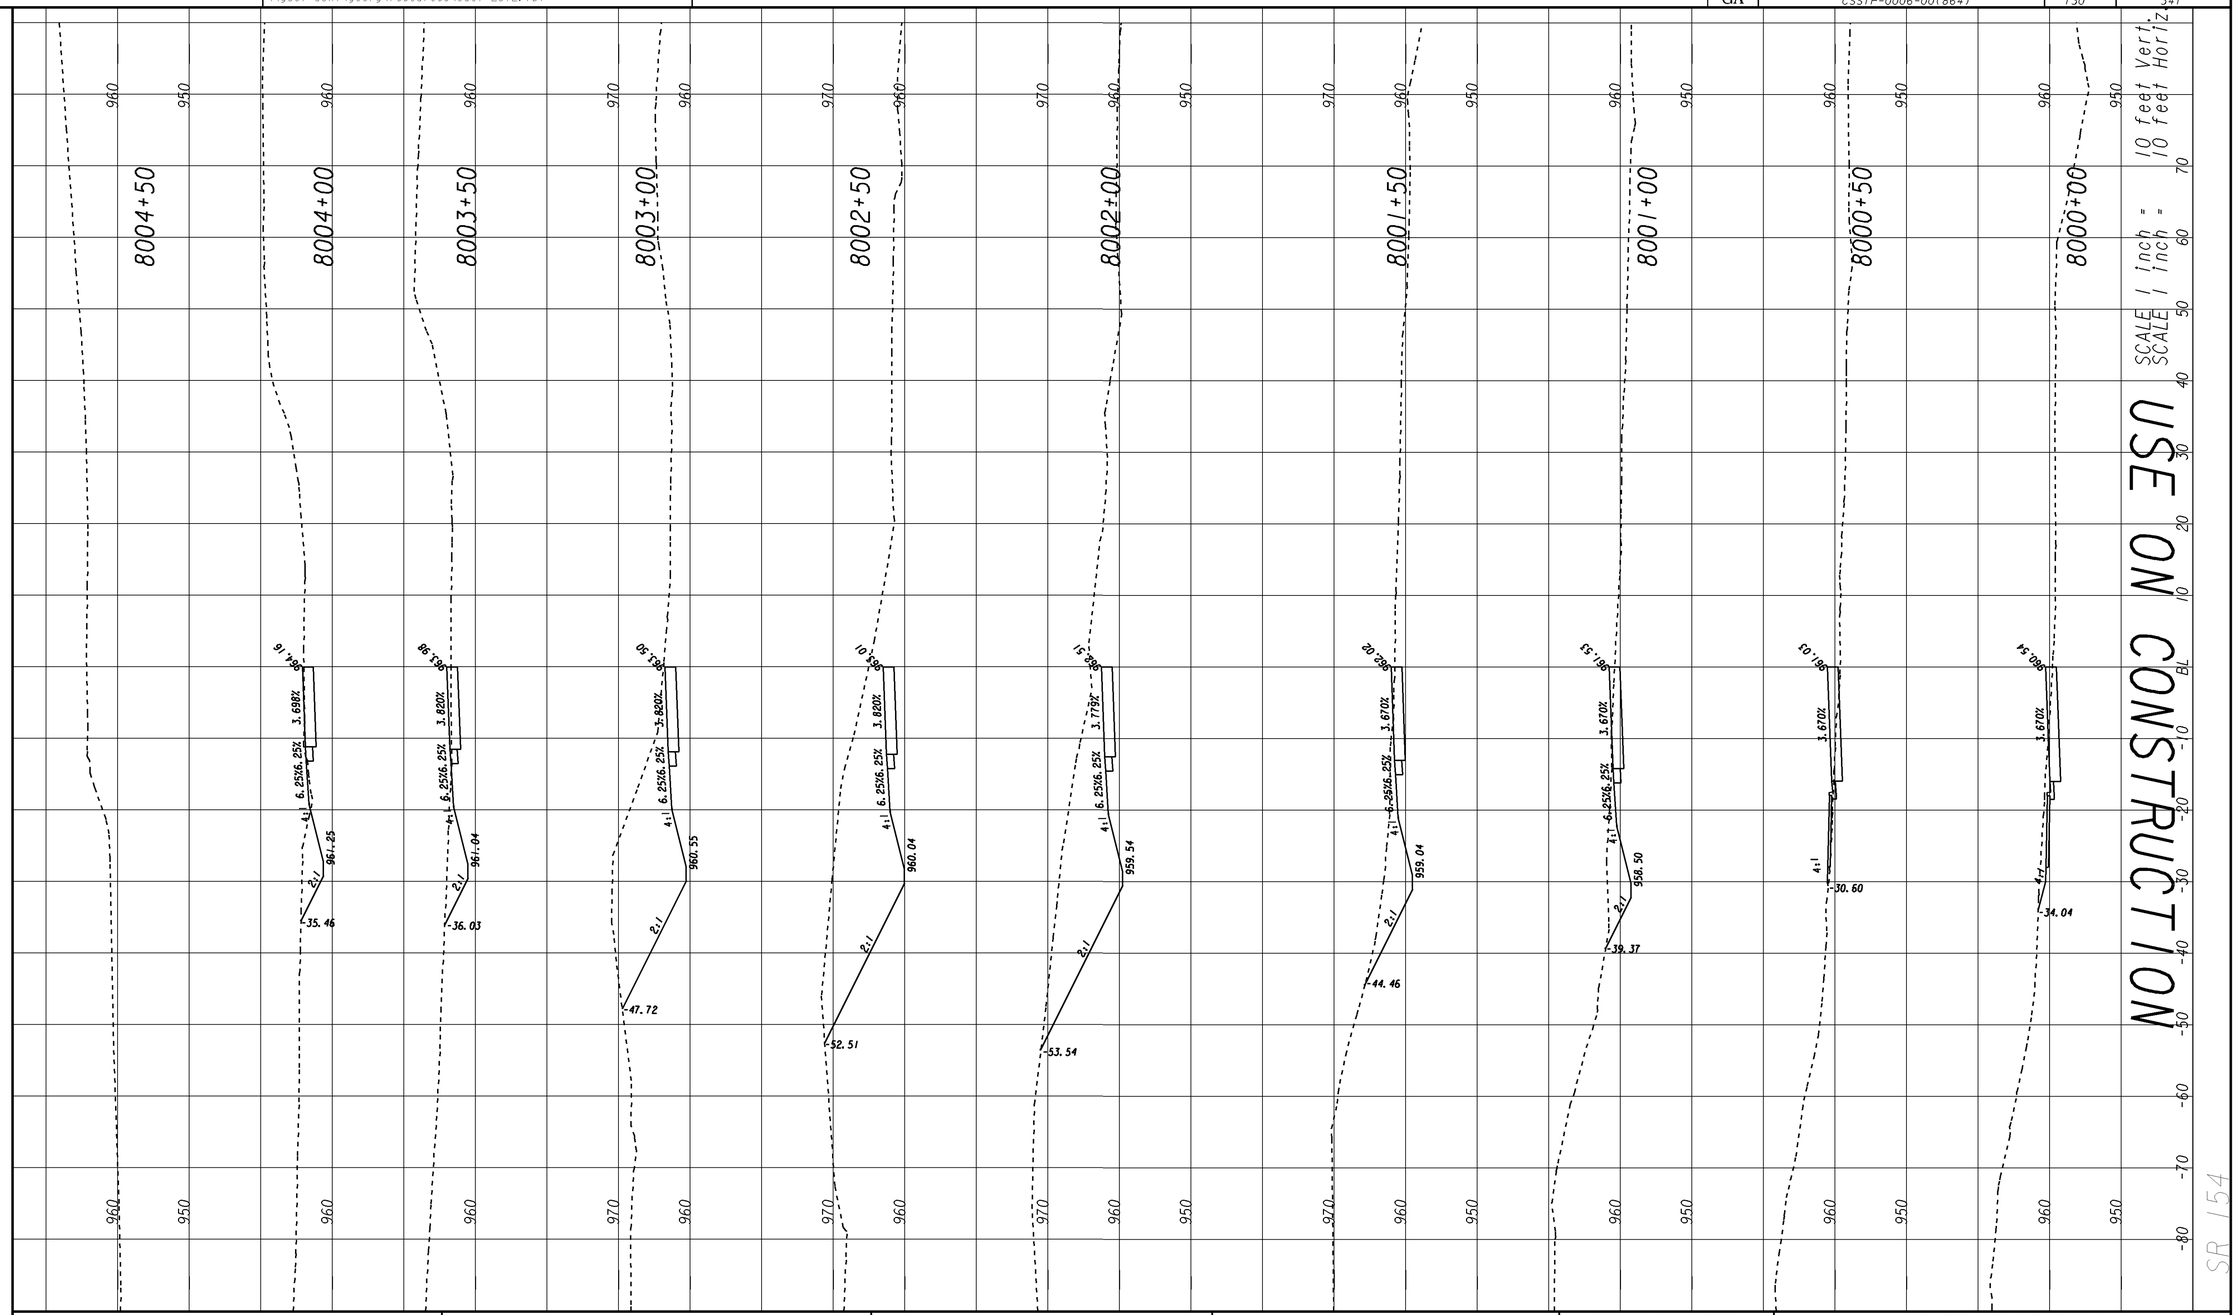

GEORGIA
DEPARTMENT OF TRANSPORTATION

REVISION DATES
11/15/13

STATE OF GEORGIA
DEPARTMENT OF TRANSPORTATION
OFFICE: DISTRICT 7 PRECONSTRUCTION

CROSS SECTIONS
RIDGE RD
(KC5088)

DRAWING No. 23-22

1/5/2009 SUXEN