STATE	PROJECT NUMBER	SHEET NO.	TOTAL SHEETS
GA	CSSTP-0006-00(869)	8	10

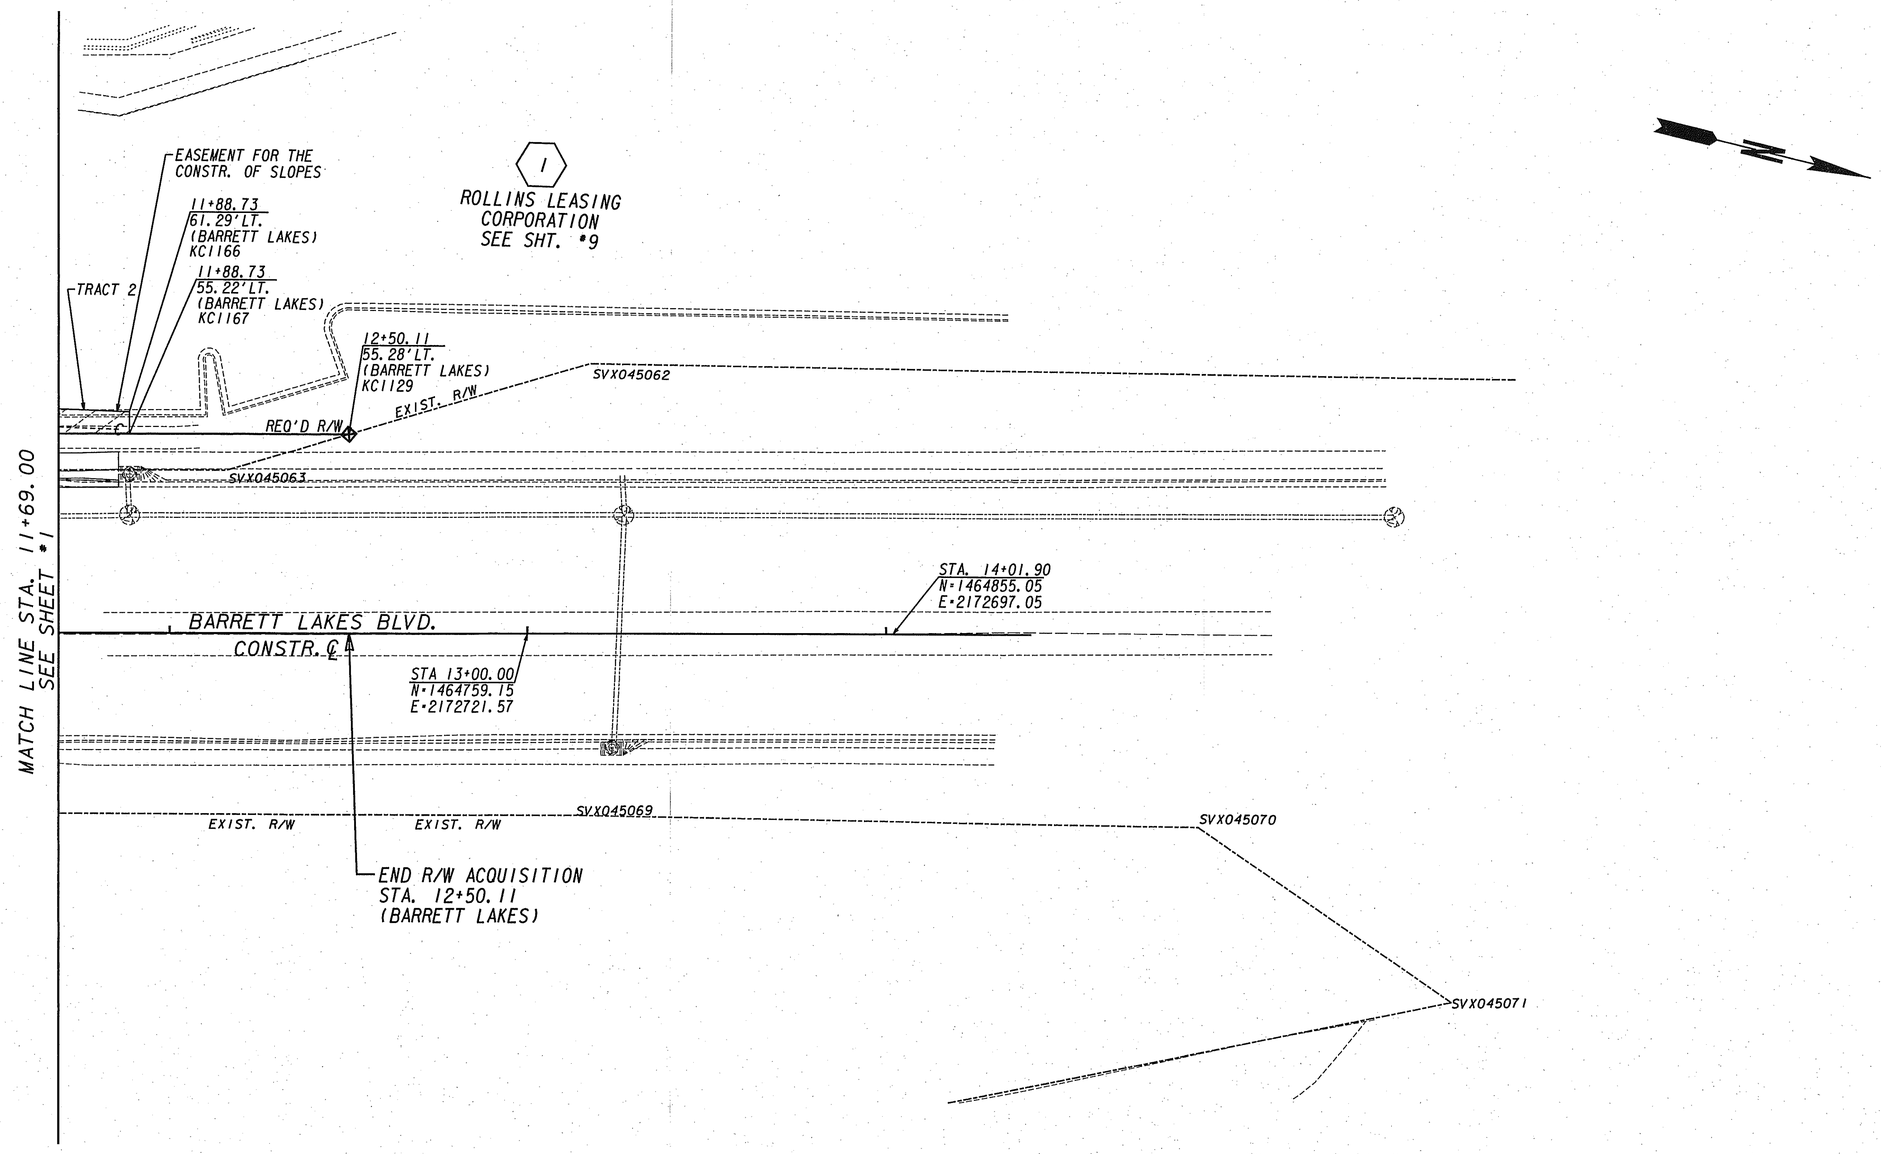

PROPERTY AND EXISTING R/W LINE
REQUIRED R/W LINE
CONSTRUCTION LIMITS
EASEMENT FOR CONSTR & MAINTENANCE OF SLOPES
EASEMENT FOR CONSTR OF SLOPES
EASEMENT FOR CONSTR OF DRIVES

BEGIN LIMIT OF ACCESS.....BLA
END LIMIT OF ACCESS.....ELA
LIMIT OF ACCESS
REQ'D R/W & LIMIT OF ACCESS

SCALE IN FEET
0 20 40 80

CROY ENGINEERING
Engineers Planners Surveyors
200 NORTH COBB PARKWAY, BLDG. 400, SUITE 410
MARIETTA, GA 30062
PHONE: (770) 977-0460 FAX: (770) 977-0020

DATE	REVISIONS	DATE	REVISIONS
08/08/08	REVISED EASEMENT TYPE		

STATE OF GEORGIA
DEPARTMENT OF TRANSPORTATION

RIGHT OF WAY MAP

PROJECT NO: CSSTP-0006-00(869
COUNTY:COBB
LAND LOT NO: 504
LAND DISTRICT: 16TH
GMD 911
DATE 02-25-08 SH 8 OF 10