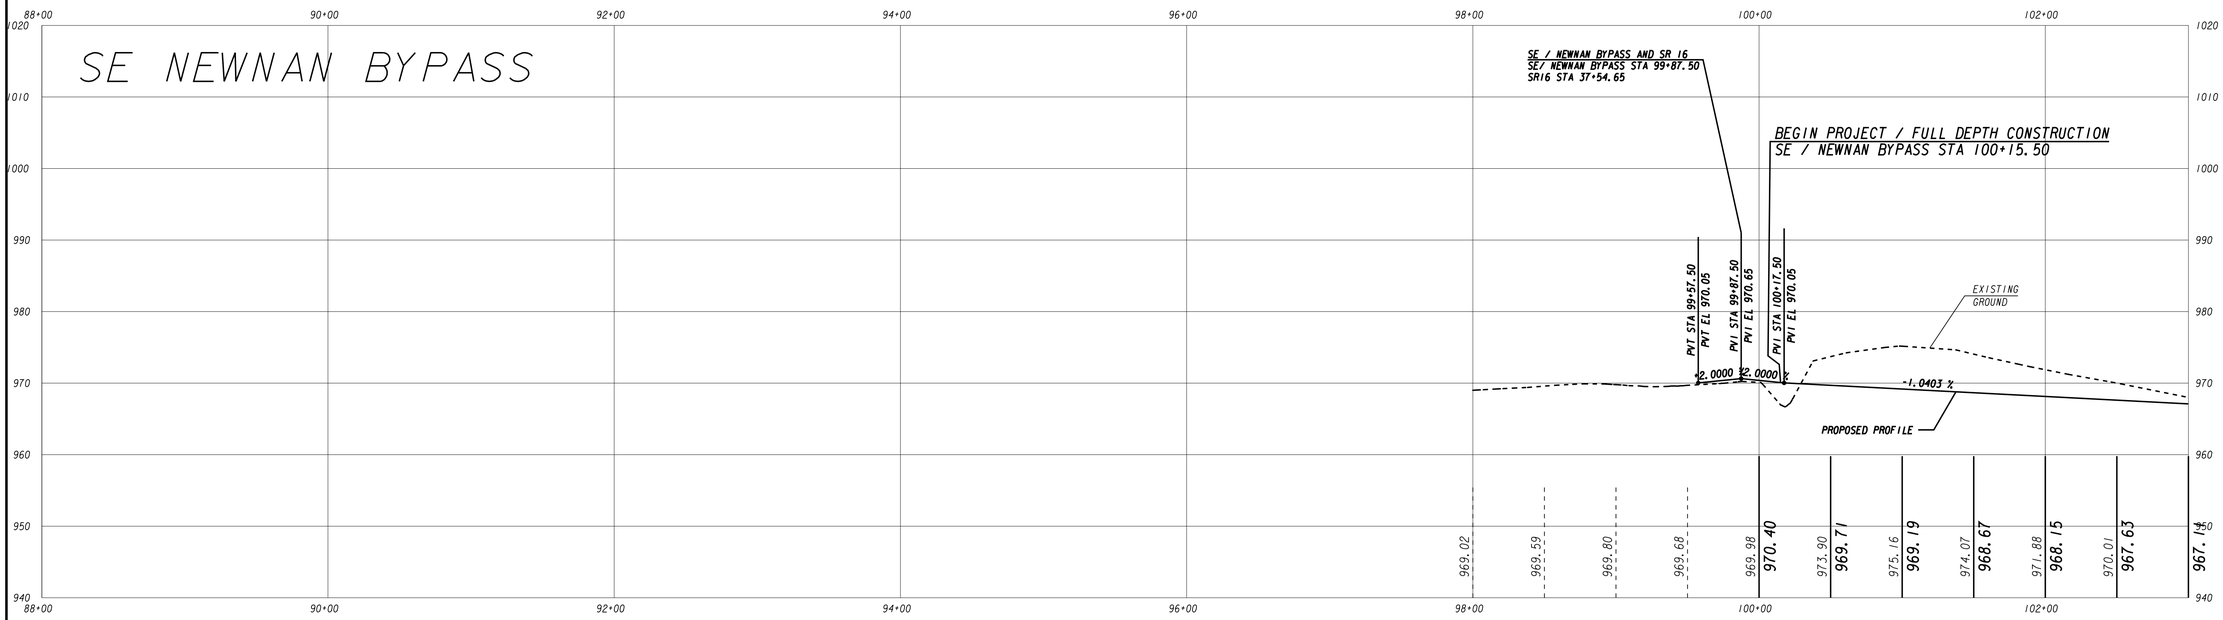

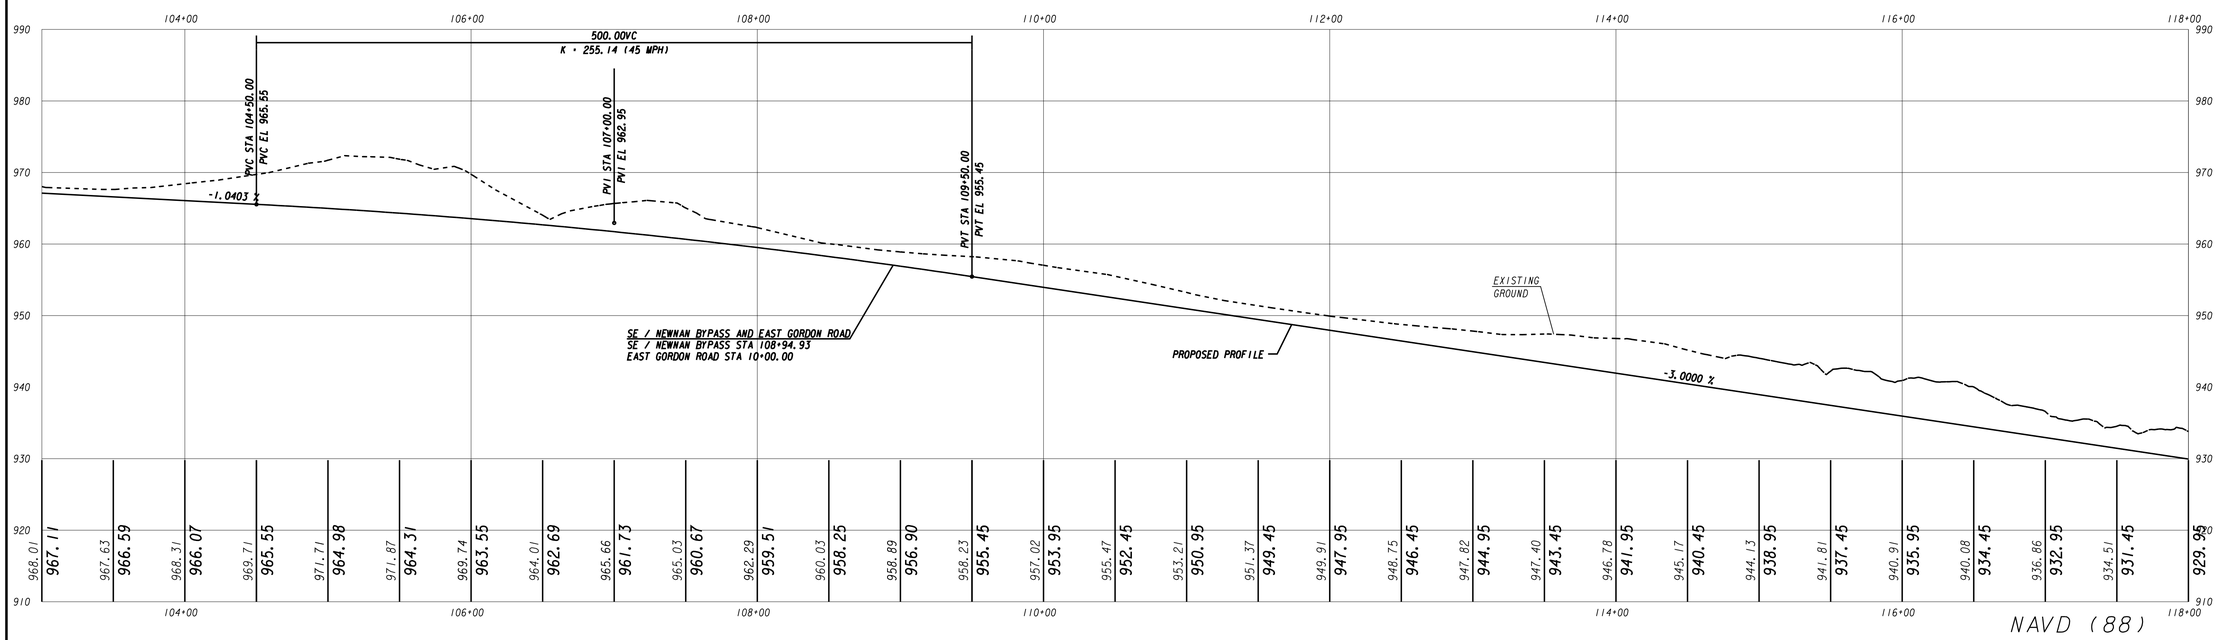

CHA
270 Peachtree St. NW, Suite 1500 • Atlanta, GA 30303-1283
Main: (678) 954-5000 • www.chacompanies.com

SCALE : 1' HORIZONTAL
5' VERTICAL

REVISION DATES

GEORGIA
DEPARTMENT OF TRANSPORTATION

MAINLINE PROFILE

SE / NEWNAN BYPASS FROM
S.R. 16 TO TURKEY CREEK ROAD

DRAWING No. 15-001

GPLN