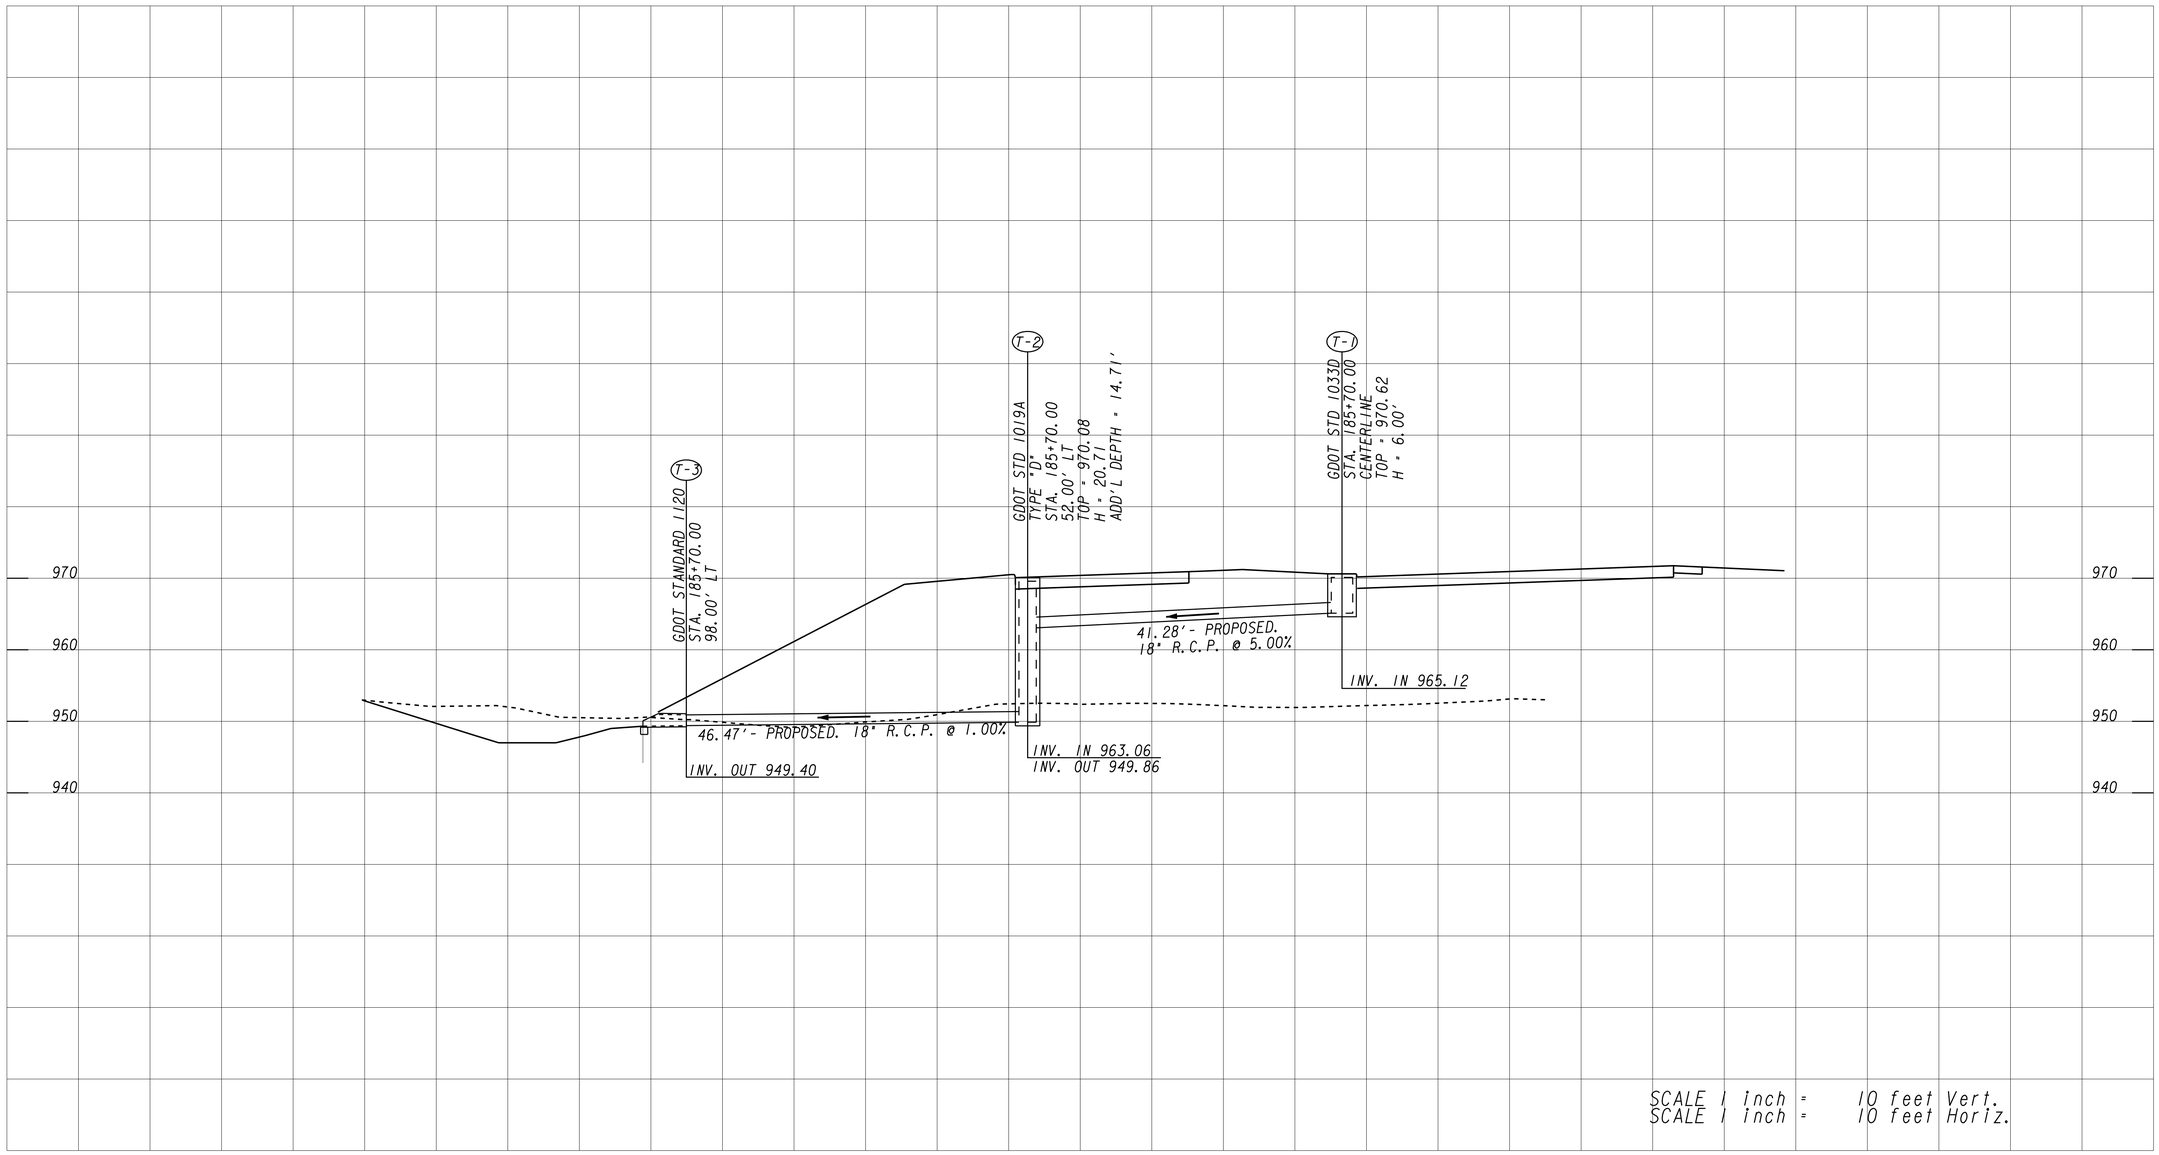

CHA

270 Peachtree St. NW, Suite 1500 • Atlanta, GA 30303-1283
Main: (678) 954-5000 • www.chacompanies.com

REVISION DATES

GEORGIA
DEPARTMENT OF TRANSPORTATION

DRAINAGE PROFILE

SE / NEWNAN BYPASS FROM
S.R. 16 TO TURKEY CREEK ROAD

DRAWING No. 22-012

GPLN