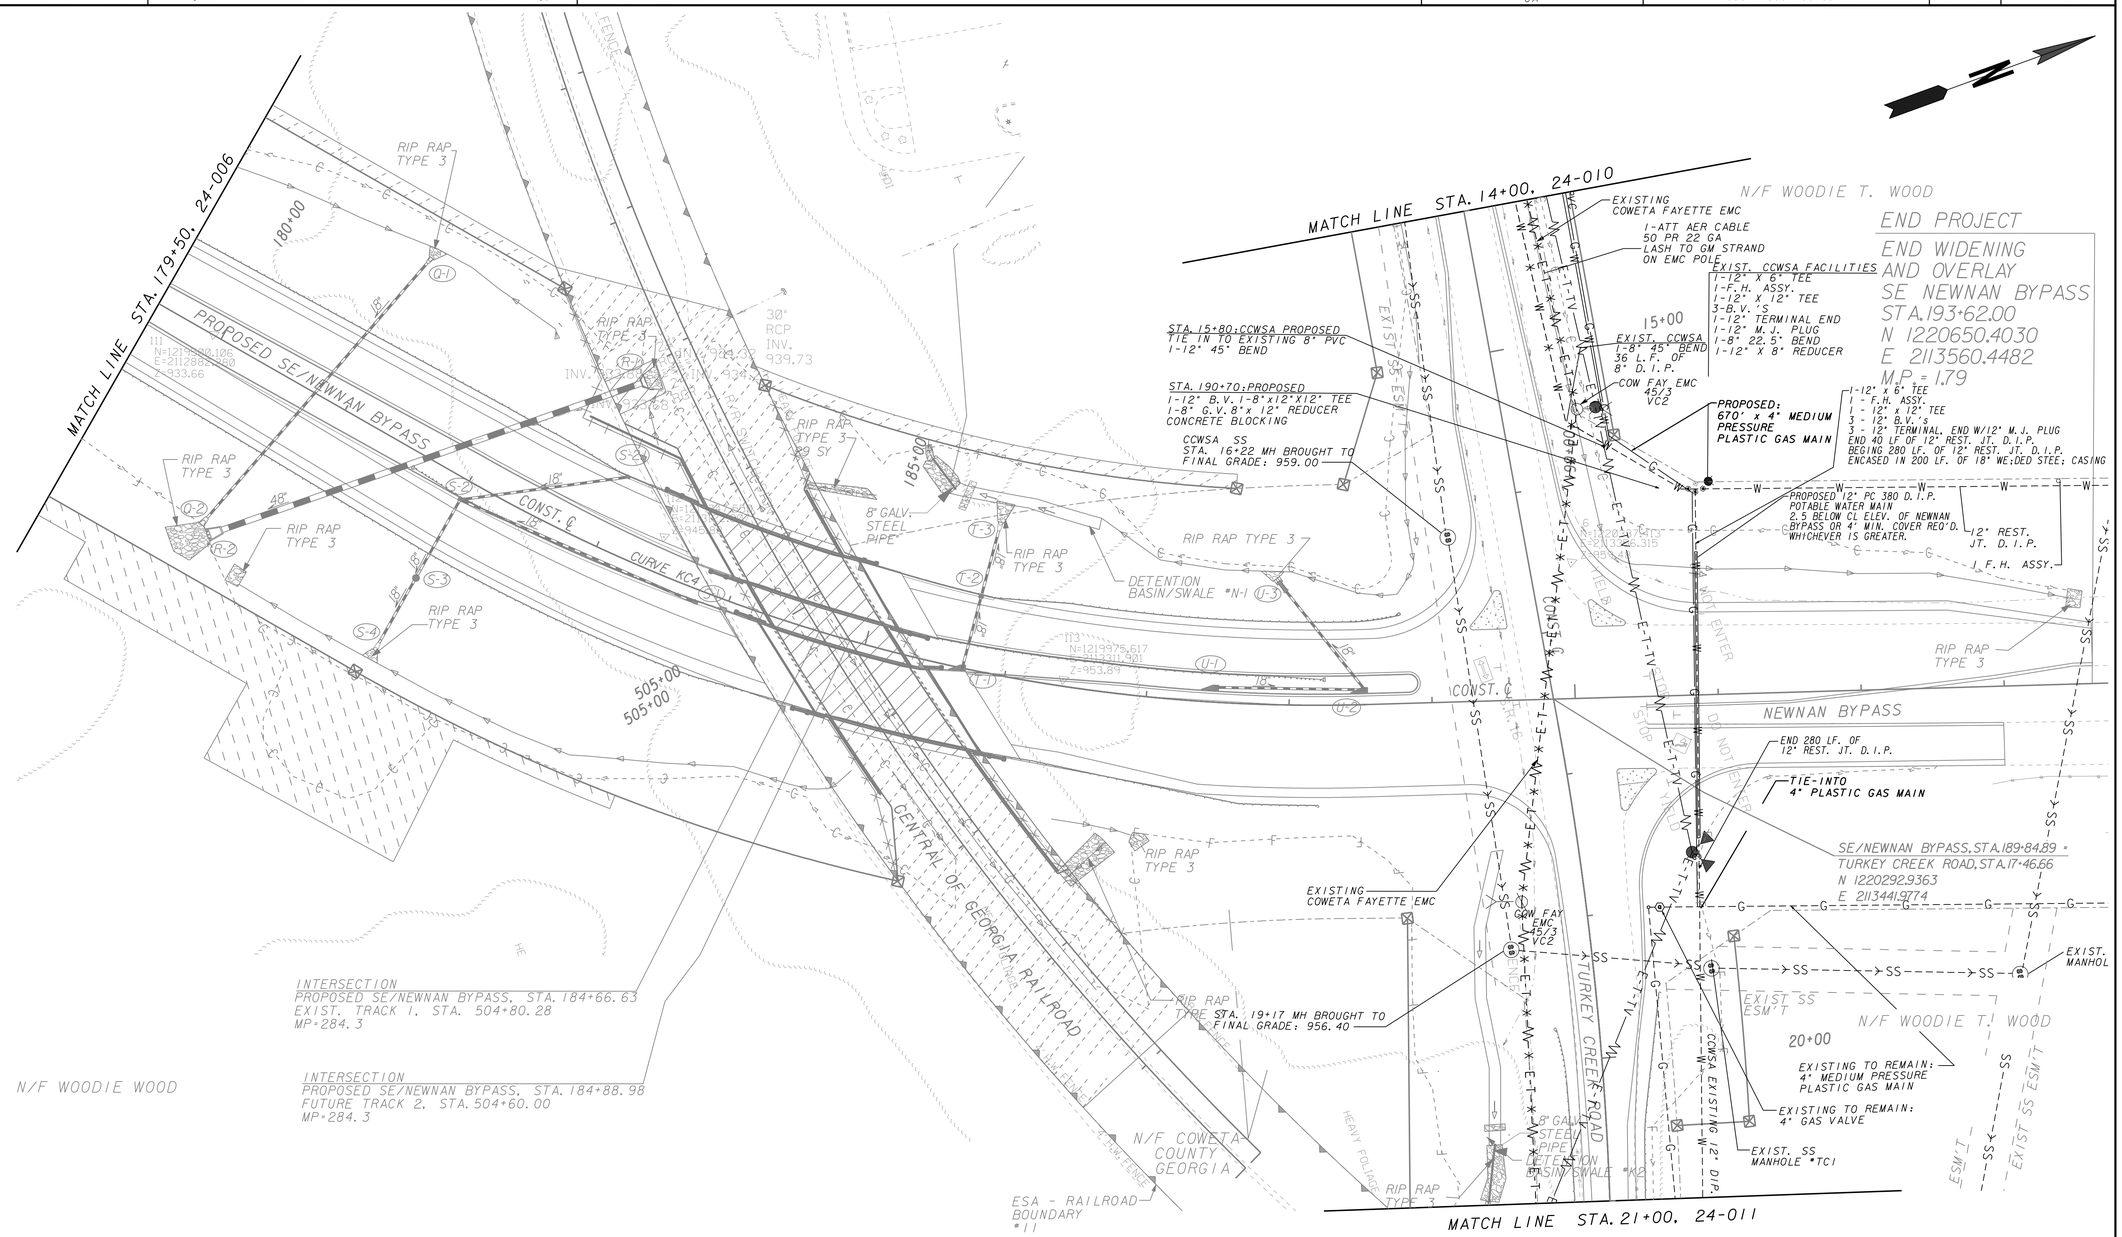

EXISTING UTILITY LEGEND		PROPOSED UTILITY LEGEND
WATER -------W-----	POWER ---\/\/---E---\/\/-	
	POW/TEL/TV---\/\/---E-T-TV-	
GAS -------G-------	TELEPHONE (AERIAL) ---\/\/---T-	
	TELEPHONE (BURIED) -------T-	

CHA
270 Peachtree St. NW, Suite 1500 • Atlanta, GA 30303-1283
Main: (678) 954-5000 • www.chacompanies.com

SCALE IN FEET
0 50 100 200

REVISION DATES

GEORGIA
DEPARTMENT OF TRANSPORTATION

UTILITY PLANS

SE / NEWNAN BYPASS FROM
S. R. 16 TO TURKEY CREEK ROAD

DRAWING No.
24-007