STATE	PROJECT NUMBER	SHEET NO.	TOTAL SHEETS
GA	CSSTP-0007-00(694)	344	355

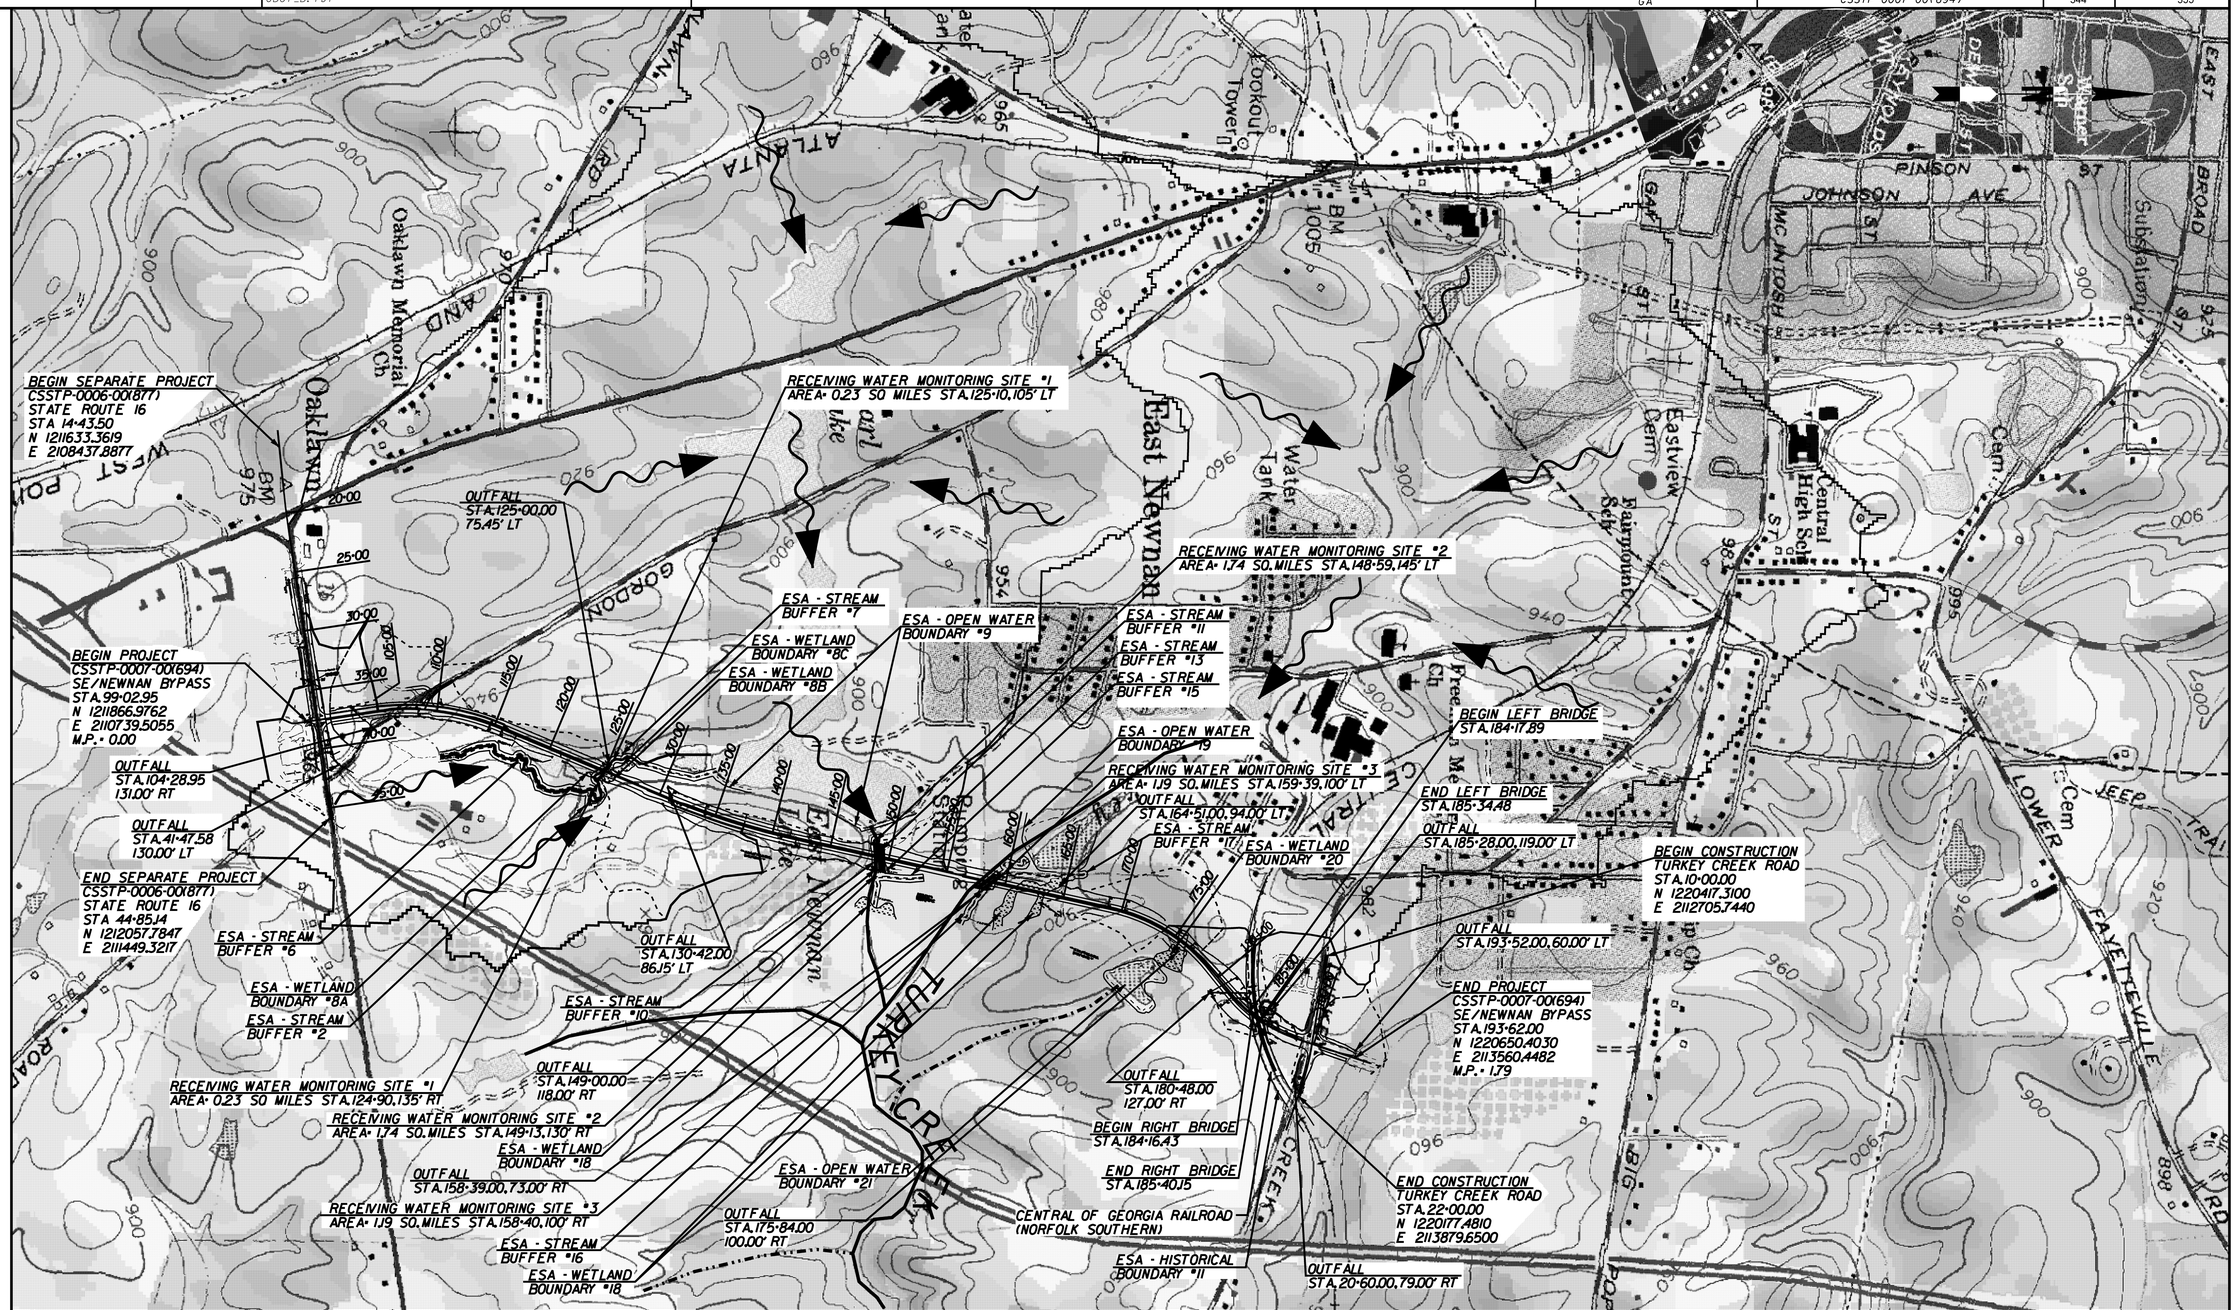

CHA
270 Peachtree St. NW, Suite 1500 • Atlanta, GA 30303-1283
Main: (678) 954-5000 • www.chacompanies.com

SCALE IN FEET
0 600 1200 2400

REVISION DATES

GEORGIA
DEPARTMENT OF TRANSPORTATION

WATERSHED MAP/ SITE MONITORING PLAN

SE / NEWNAN BYPASS FROM
S.R. 16 TO TURKEY CREEK ROAD

DRAWING No. 55-001

GPLN