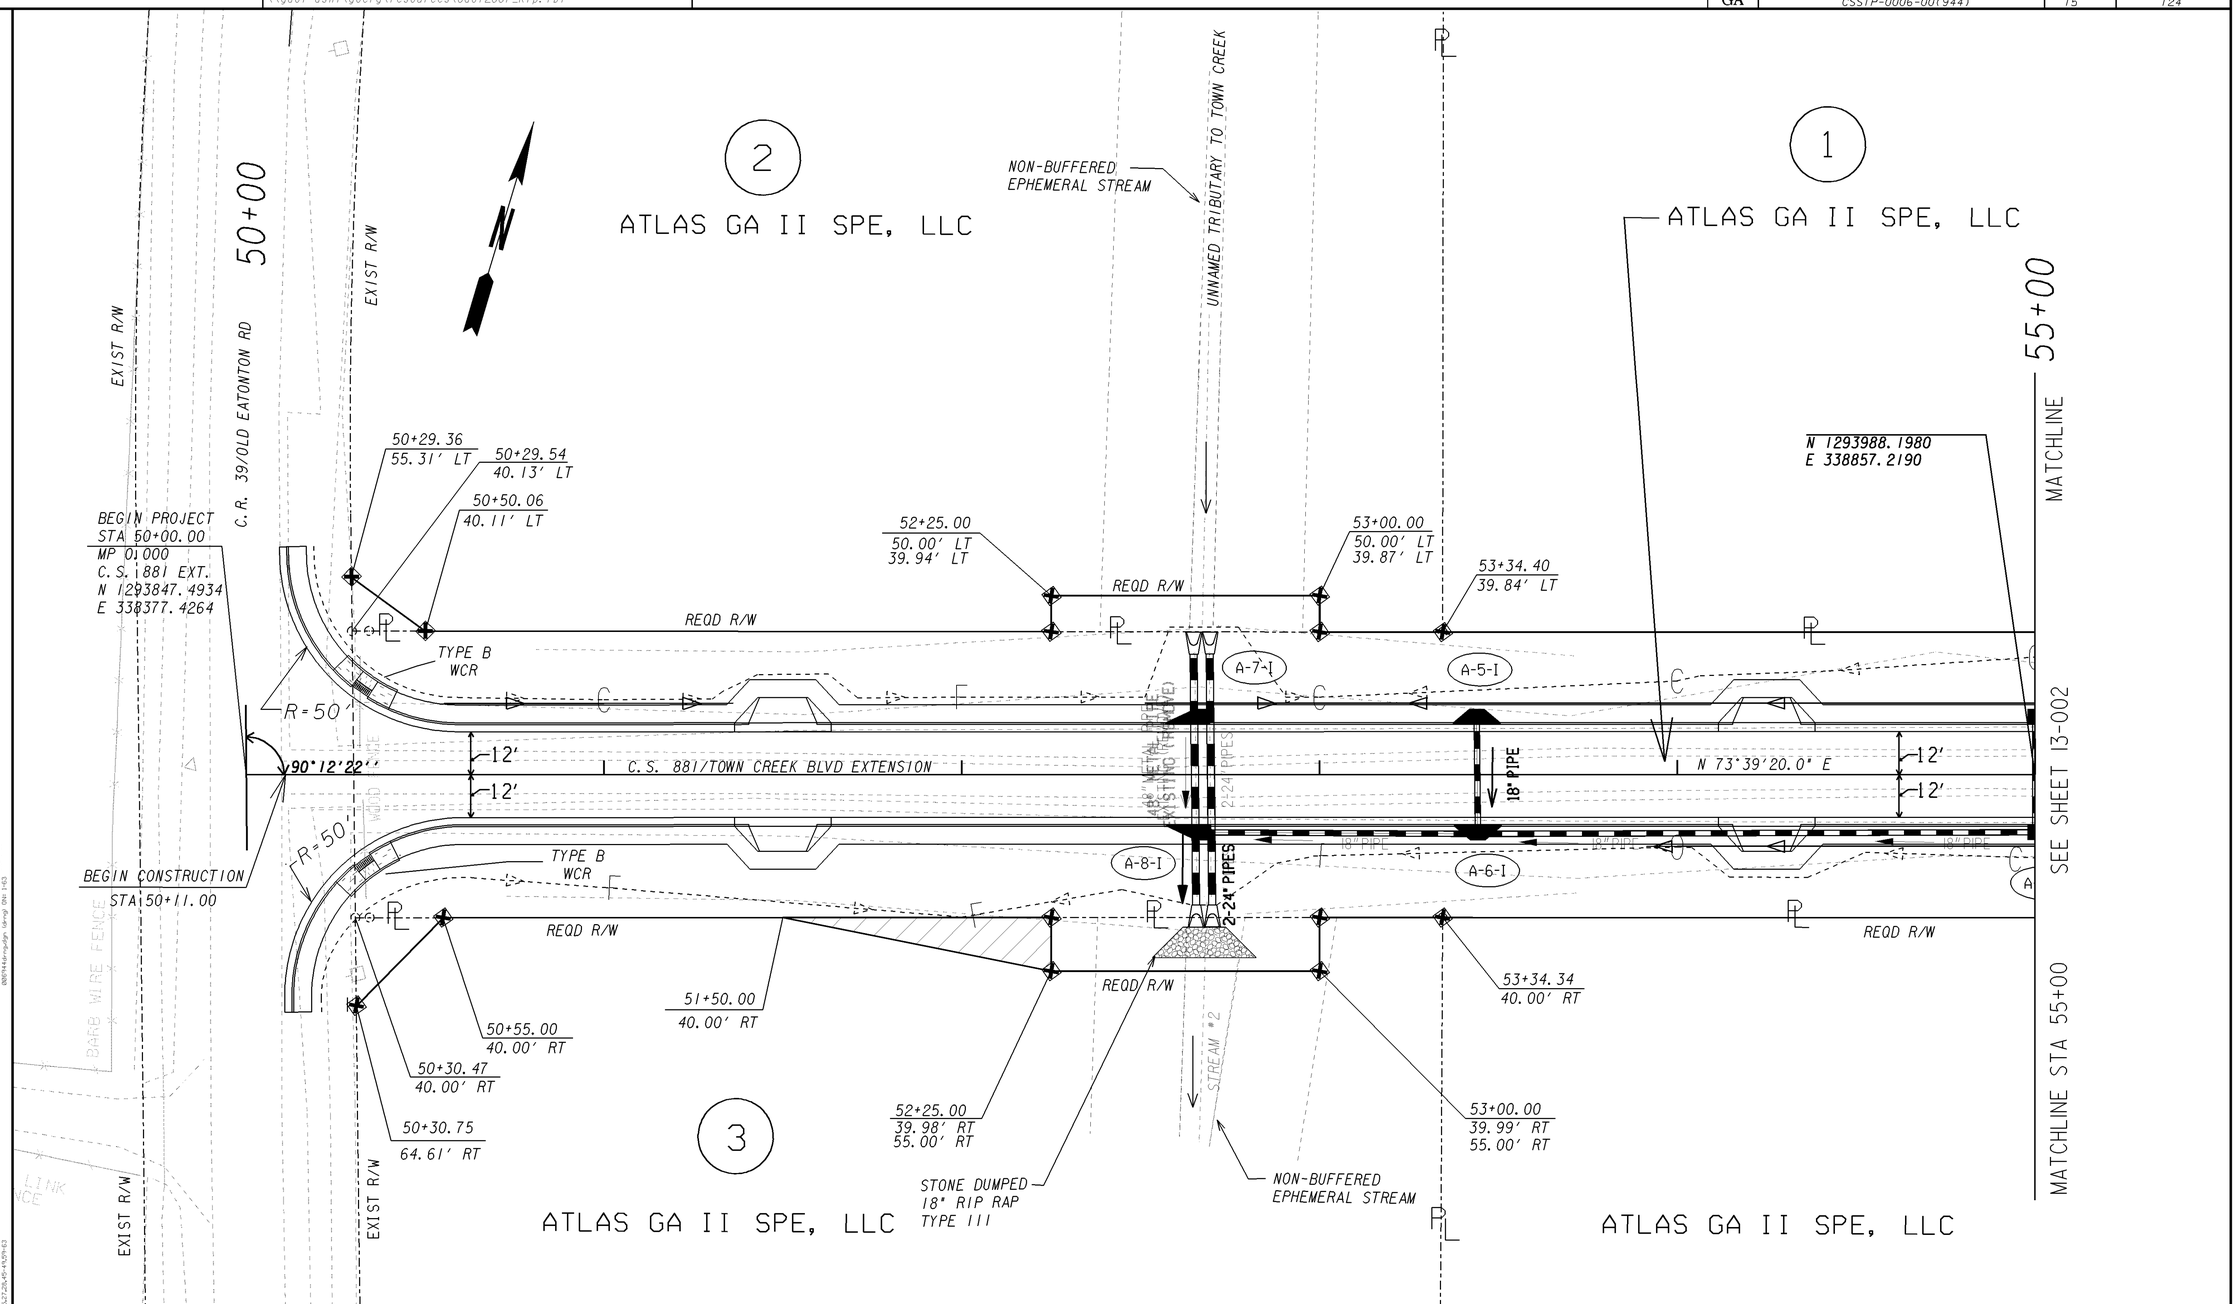

PROPERTY AND EXISTING R/W LINE	BEGIN LIMIT OF ACCESS	GEORGIA DEPARTMENT OF TRANSPORTATION	SCALE IN FEET 0 20 40 80
REQUIRED R/W LINE	END LIMIT OF ACCESS		
CONSTRUCTION LIMITS	LIMIT OF ACCESS		
EASEMENT FOR CONSTR & MAINTENANCE OF SLOPES	REQ'D R/W & LIMIT OF ACCESS		
EASEMENT FOR CONSTR OF SLOPES			
EASEMENT FOR CONSTR OF DRIVES			

REVISION DATES

STATE OF GEORGIA
DEPARTMENT OF TRANSPORTATION
OFFICE: DISTRICT 2 - TENNILLE

MAINLINE PLAN

CSSTP-0006-00(944)
GREENE COUNTY

DRAWING No. 13-001