Wed Mar 07 20:49:21 2012 ddecker	Wed Mar 07 20:49:21 2012 \\gdot-dsn1\gocfg\resources\Gdot2007_K1p.tbl	C:\KCData\006944\DGN\0006944PRKC1.DGN	STATE	PROJECT NUMBER	SHEET NO.	TOTAL SHEETS
			GA	CSSTP-0006-00(944)	19	124

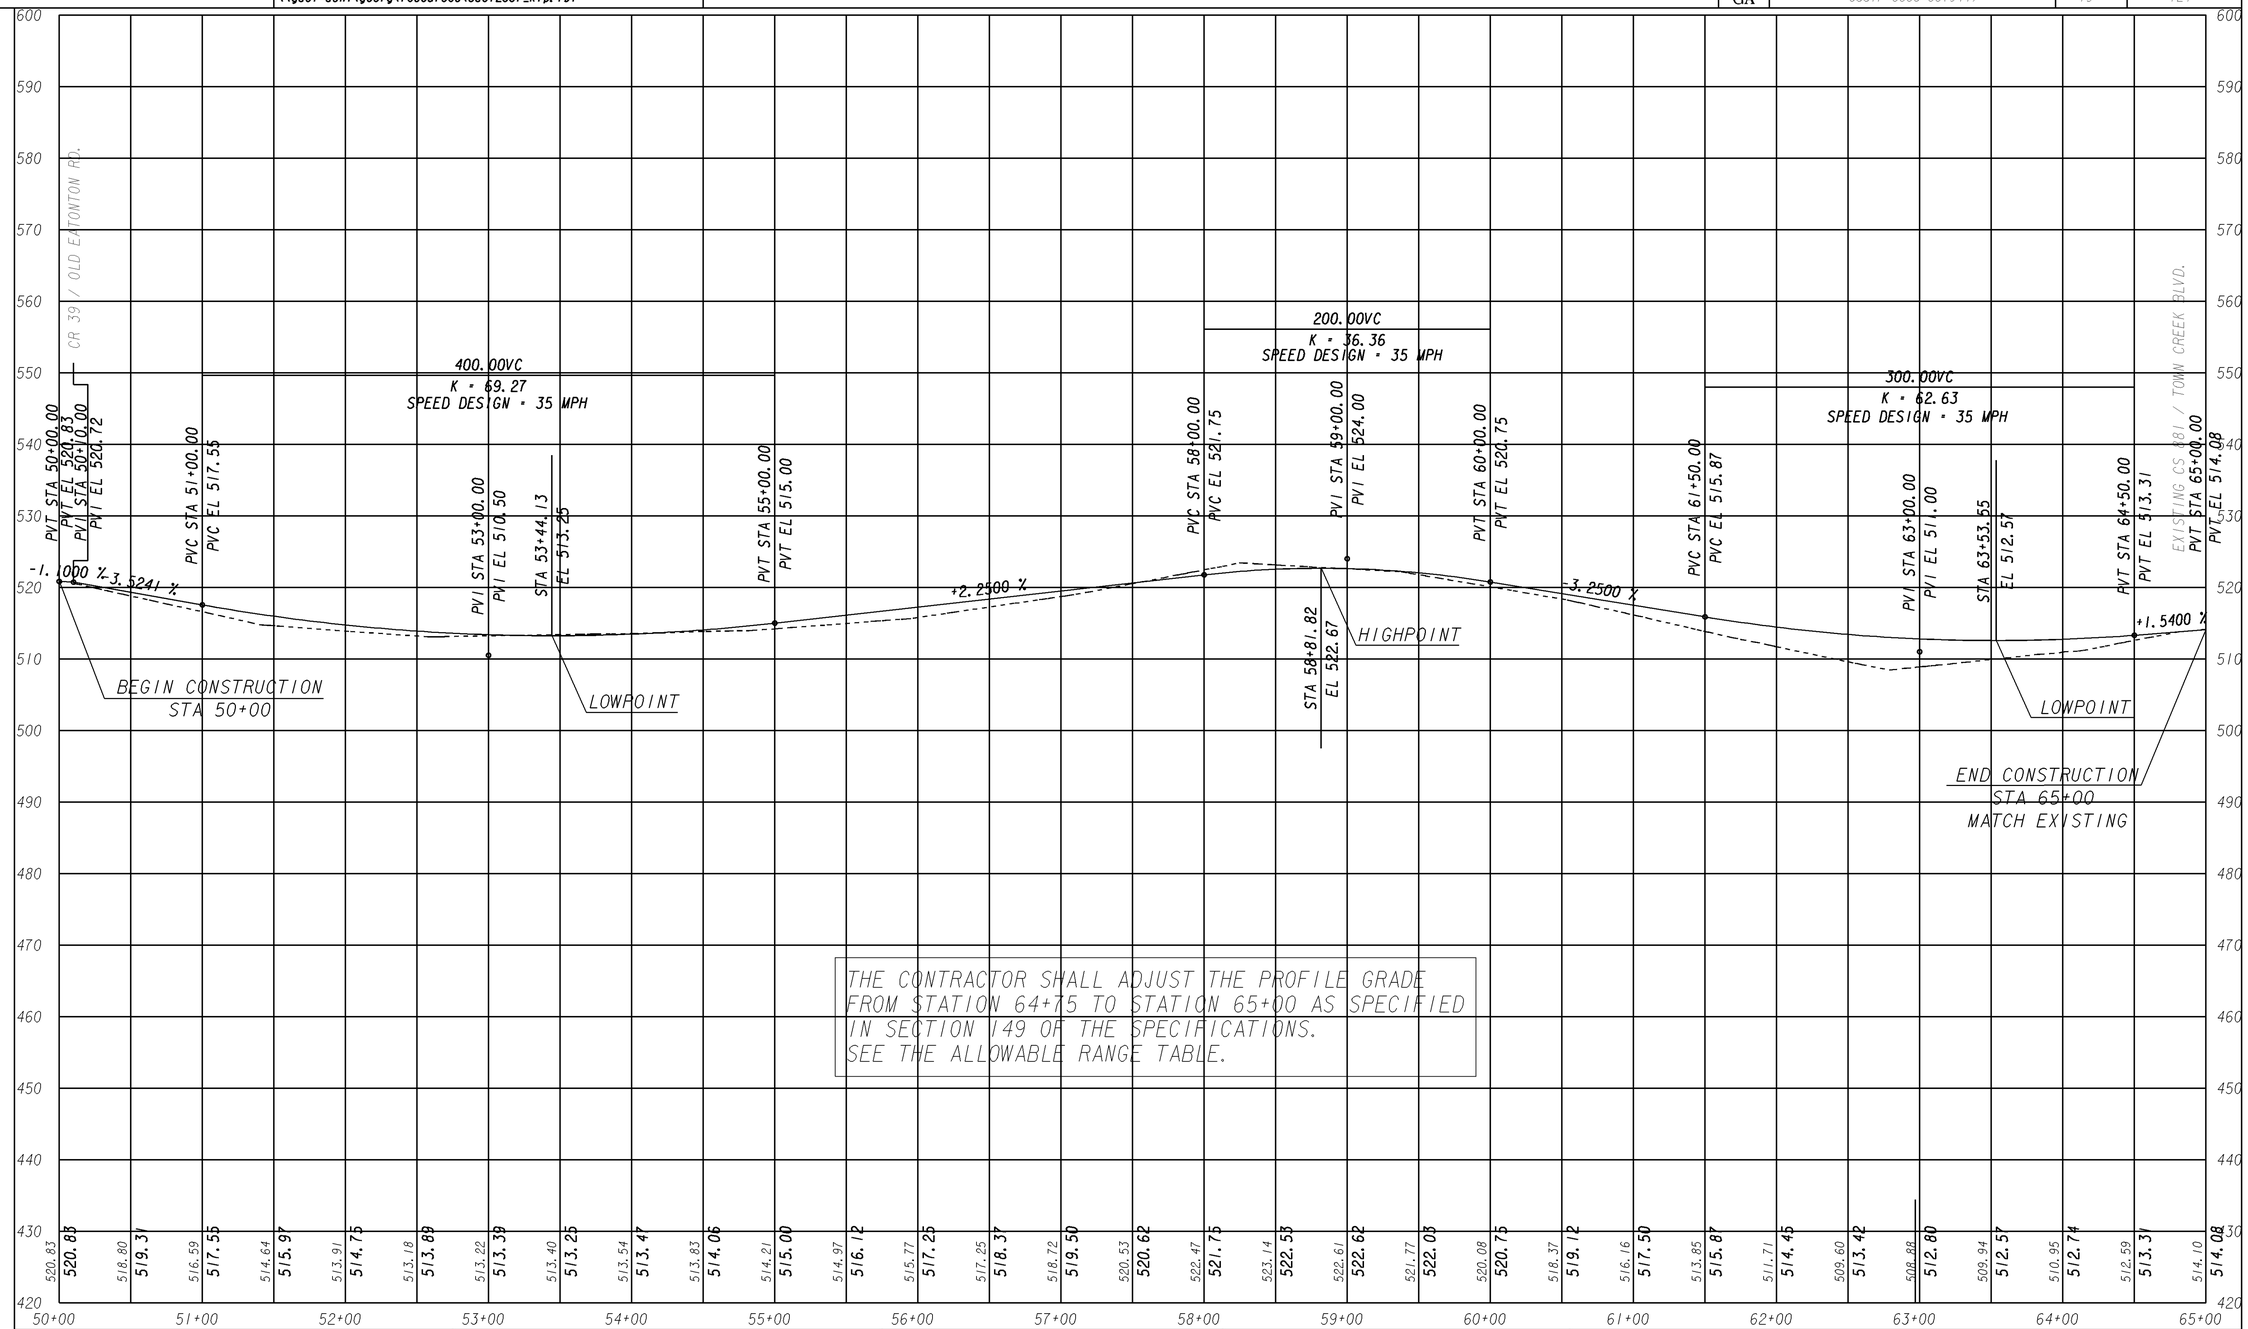

SCALE:
1"=50'-0" HORIZ.
1"=10'-0" VERT.

GEORGIA
DEPARTMENT OF TRANSPORTATION

C. S. 881 EXTENSION

REVISION DATES

STATE OF GEORGIA
DEPARTMENT OF TRANSPORTATION
OFFICE: DISTRICT 2 - TENNILLE

MAINLINE PROFILE

CSSTP-0006-00(944)
GREENE COUNTY

DRAWING No. 15-001

GRIEDG