STATE	PROJECT NUMBER	SHEET NO.	TOTAL SHEETS
GA.	CSSTP-0006-00(944)	24	124

REVISION DATES

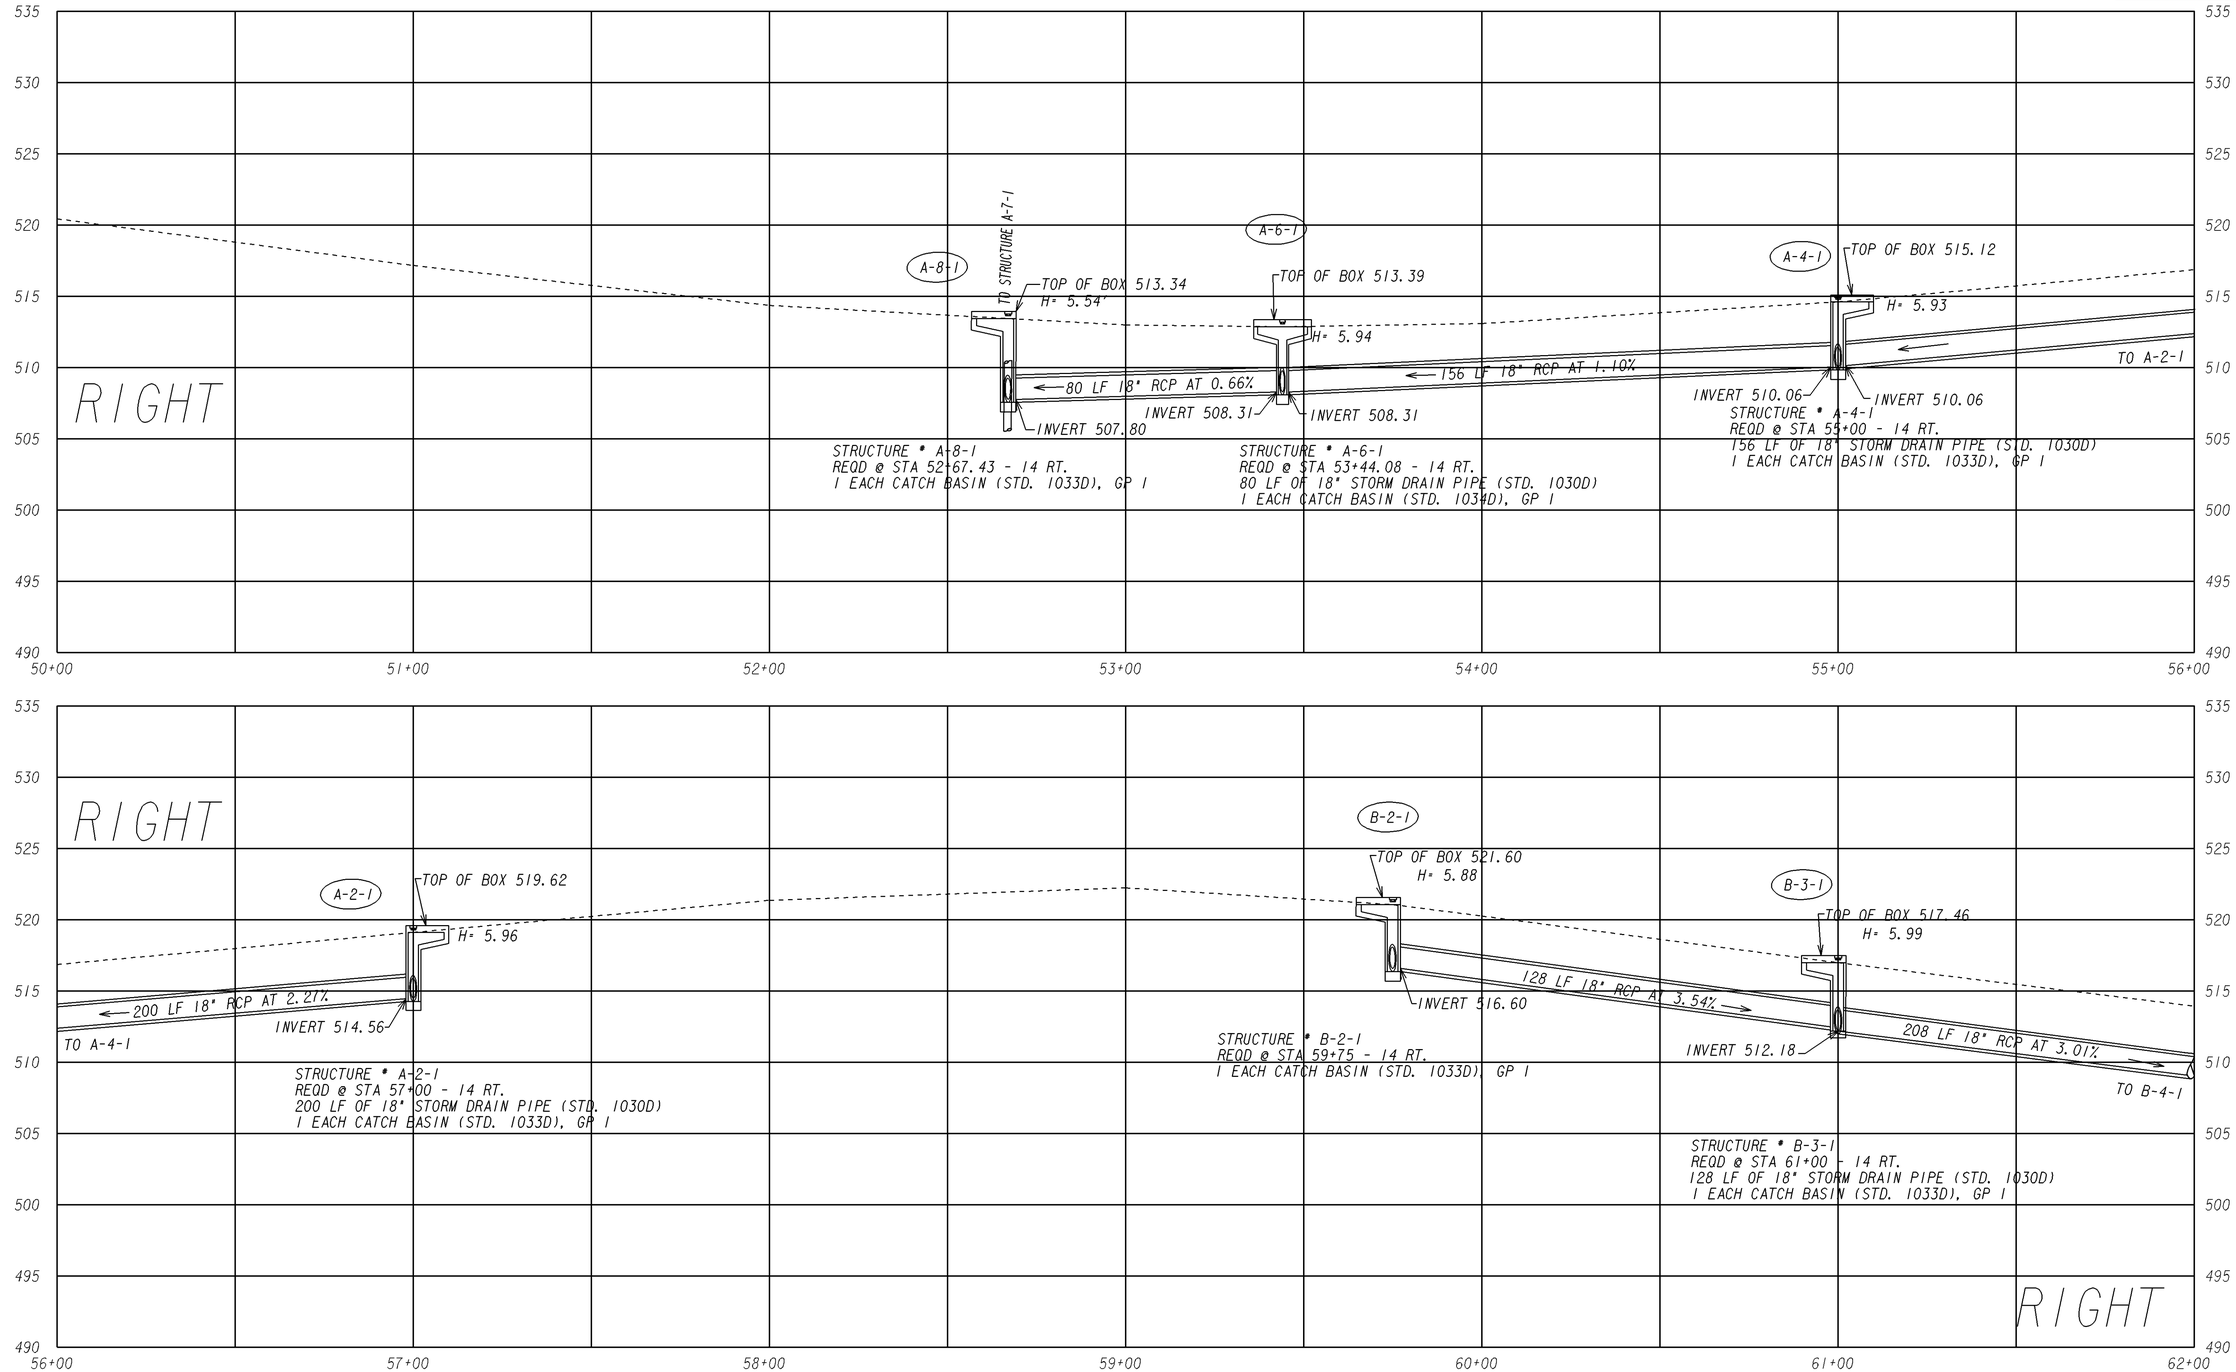

STATE OF GEORGIA
DEPARTMENT OF TRANSPORTATION
OFFICE OF TENNILLE DESIGN

DRAINAGE PROFILES: CS 881 EXTENSION

DRAWING No. 22-001

3/7/2012
C:\KCData\006944\DGN\0006944drainPRKCl-right.dgn