3/7/2012 ddecker	Wed Mar 07 20:47:10 2012	\\gdot-dsn1\gocfg\resources\Gdot2007_Klp.tbl	C:\KCData\006944\DGN\0006944-SN-03.dgn	STATE	PROJECT NUMBER	SHEET NO.	TOTAL SHEETS
				GA	CSSTP-0006-00(944)	41	124

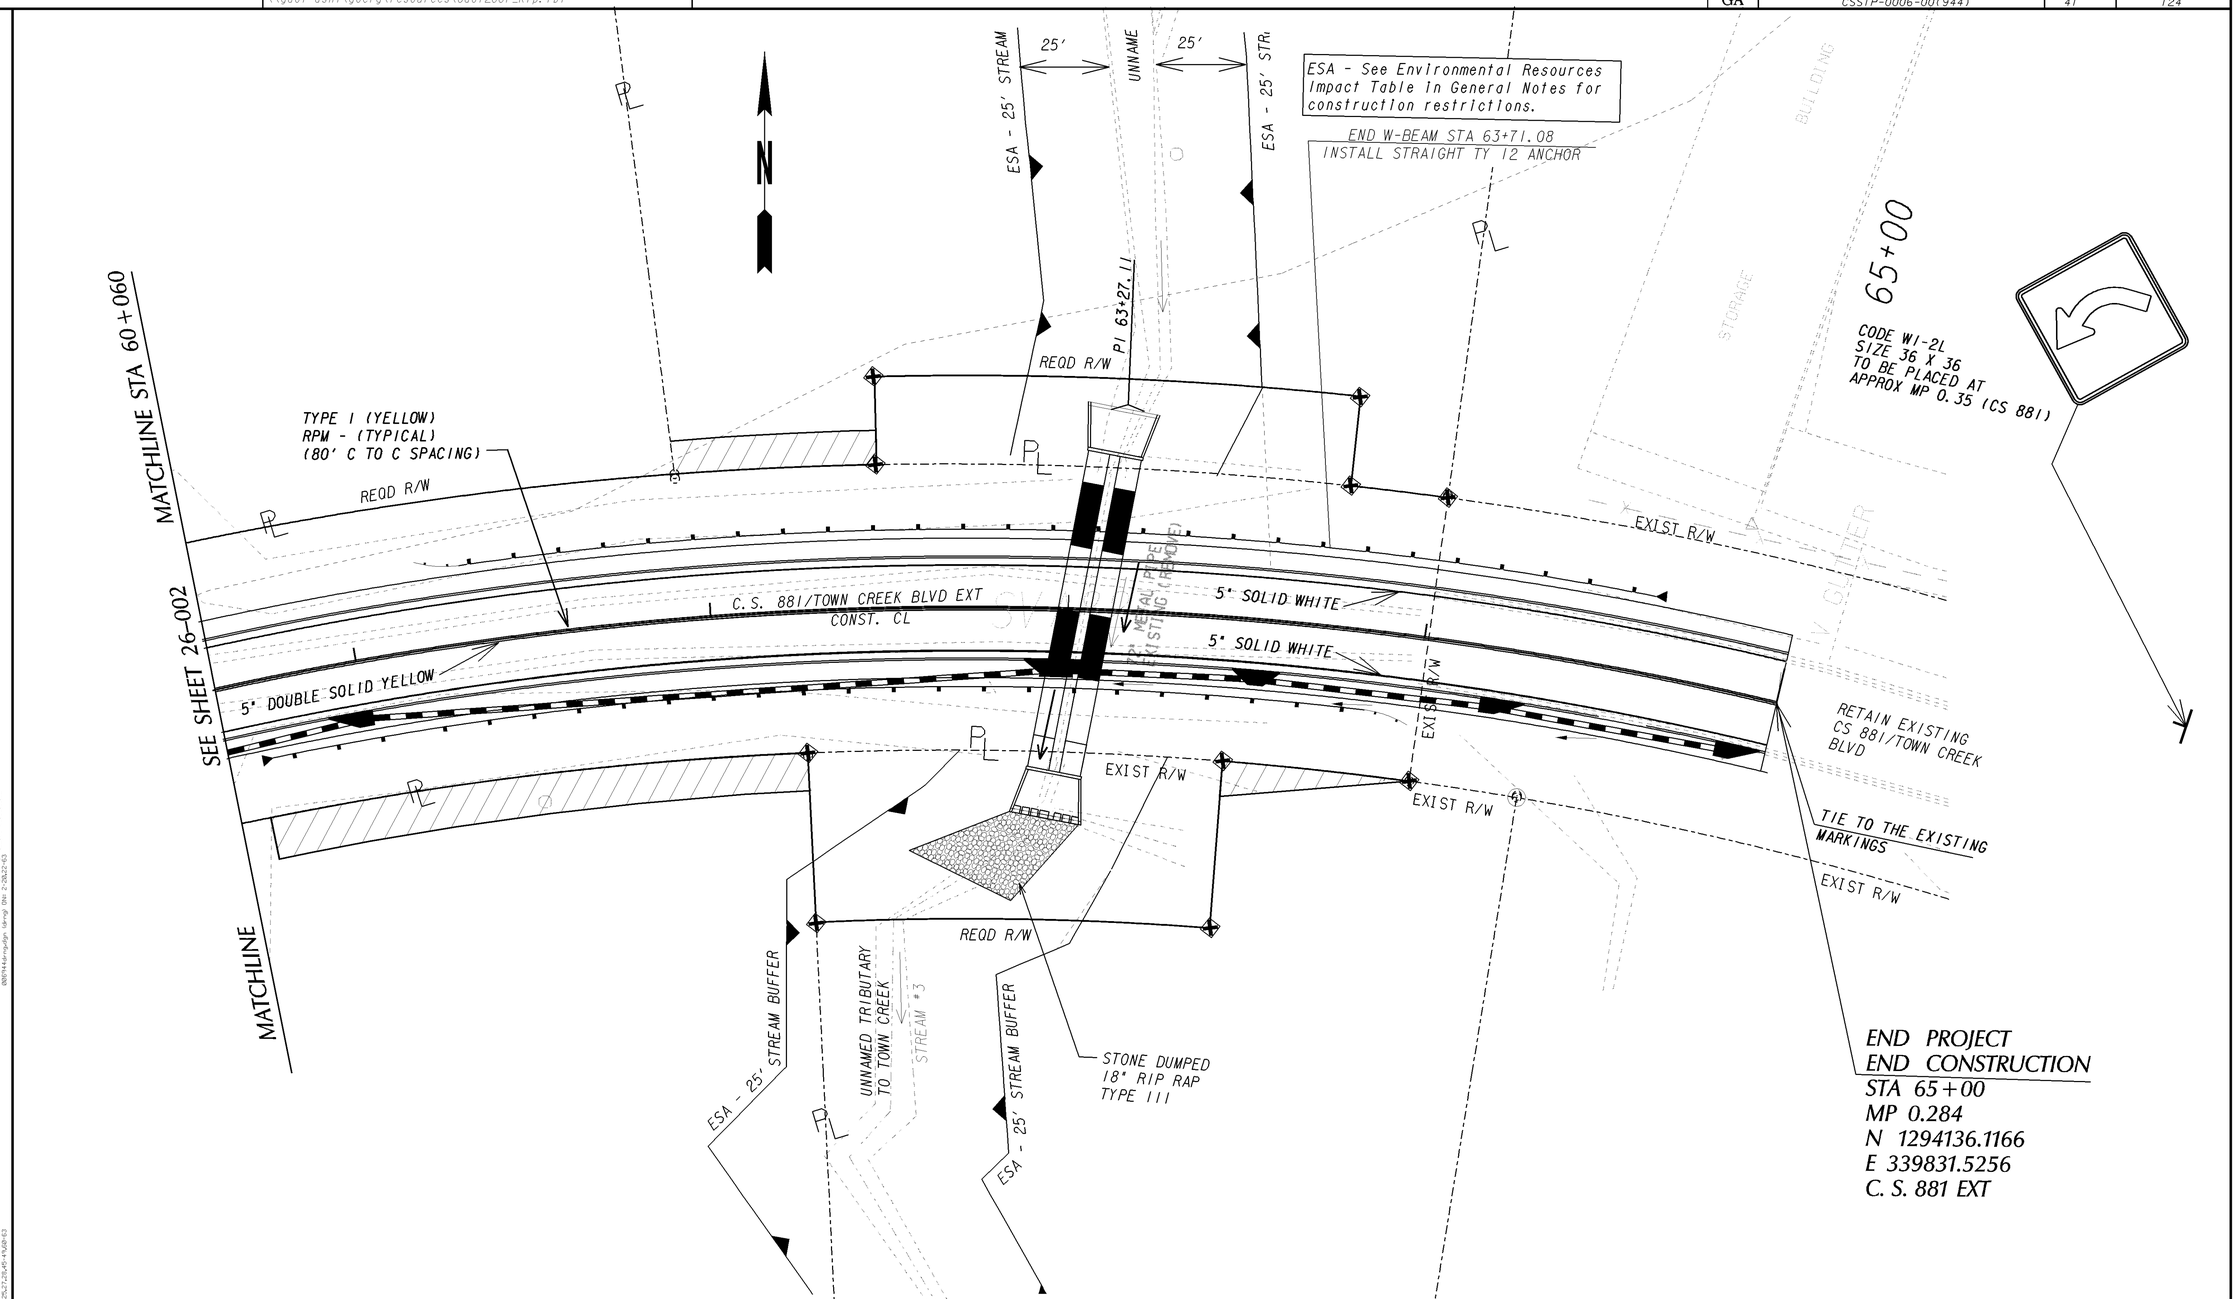

PROPERTY AND EXISTING R/W LINE
REQUIRED R/W LINE
CONSTRUCTION LIMITS
EASEMENT FOR CONSTR & MAINTENANCE OF SLOPES
EASEMENT FOR CONSTR OF SLOPES
EASEMENT FOR CONSTR OF DRIVES

BEGIN LIMIT OF ACCESS.....BLA
END LIMIT OF ACCESS.....ELA
LIMIT OF ACCESS
REQ'D R/W & LIMIT OF ACCESS

GEORGIA
DEPARTMENT OF TRANSPORTATION

SCALE IN FEET
0 20 40 80

REVISION DATES

STATE OF GEORGIA
DEPARTMENT OF TRANSPORTATION

OFFICE:
SIGNING AND MARKING PLANS

CSSTP-0006-00(944)
GREENE COUNTY

DRAWING NO.
26-003

3/1/2007 GPLN