STATE	PROJECT NUMBER	SHEET NO.	TOTAL SHEETS
GA	CSSTP-0006-00(944)	104	124

VOID

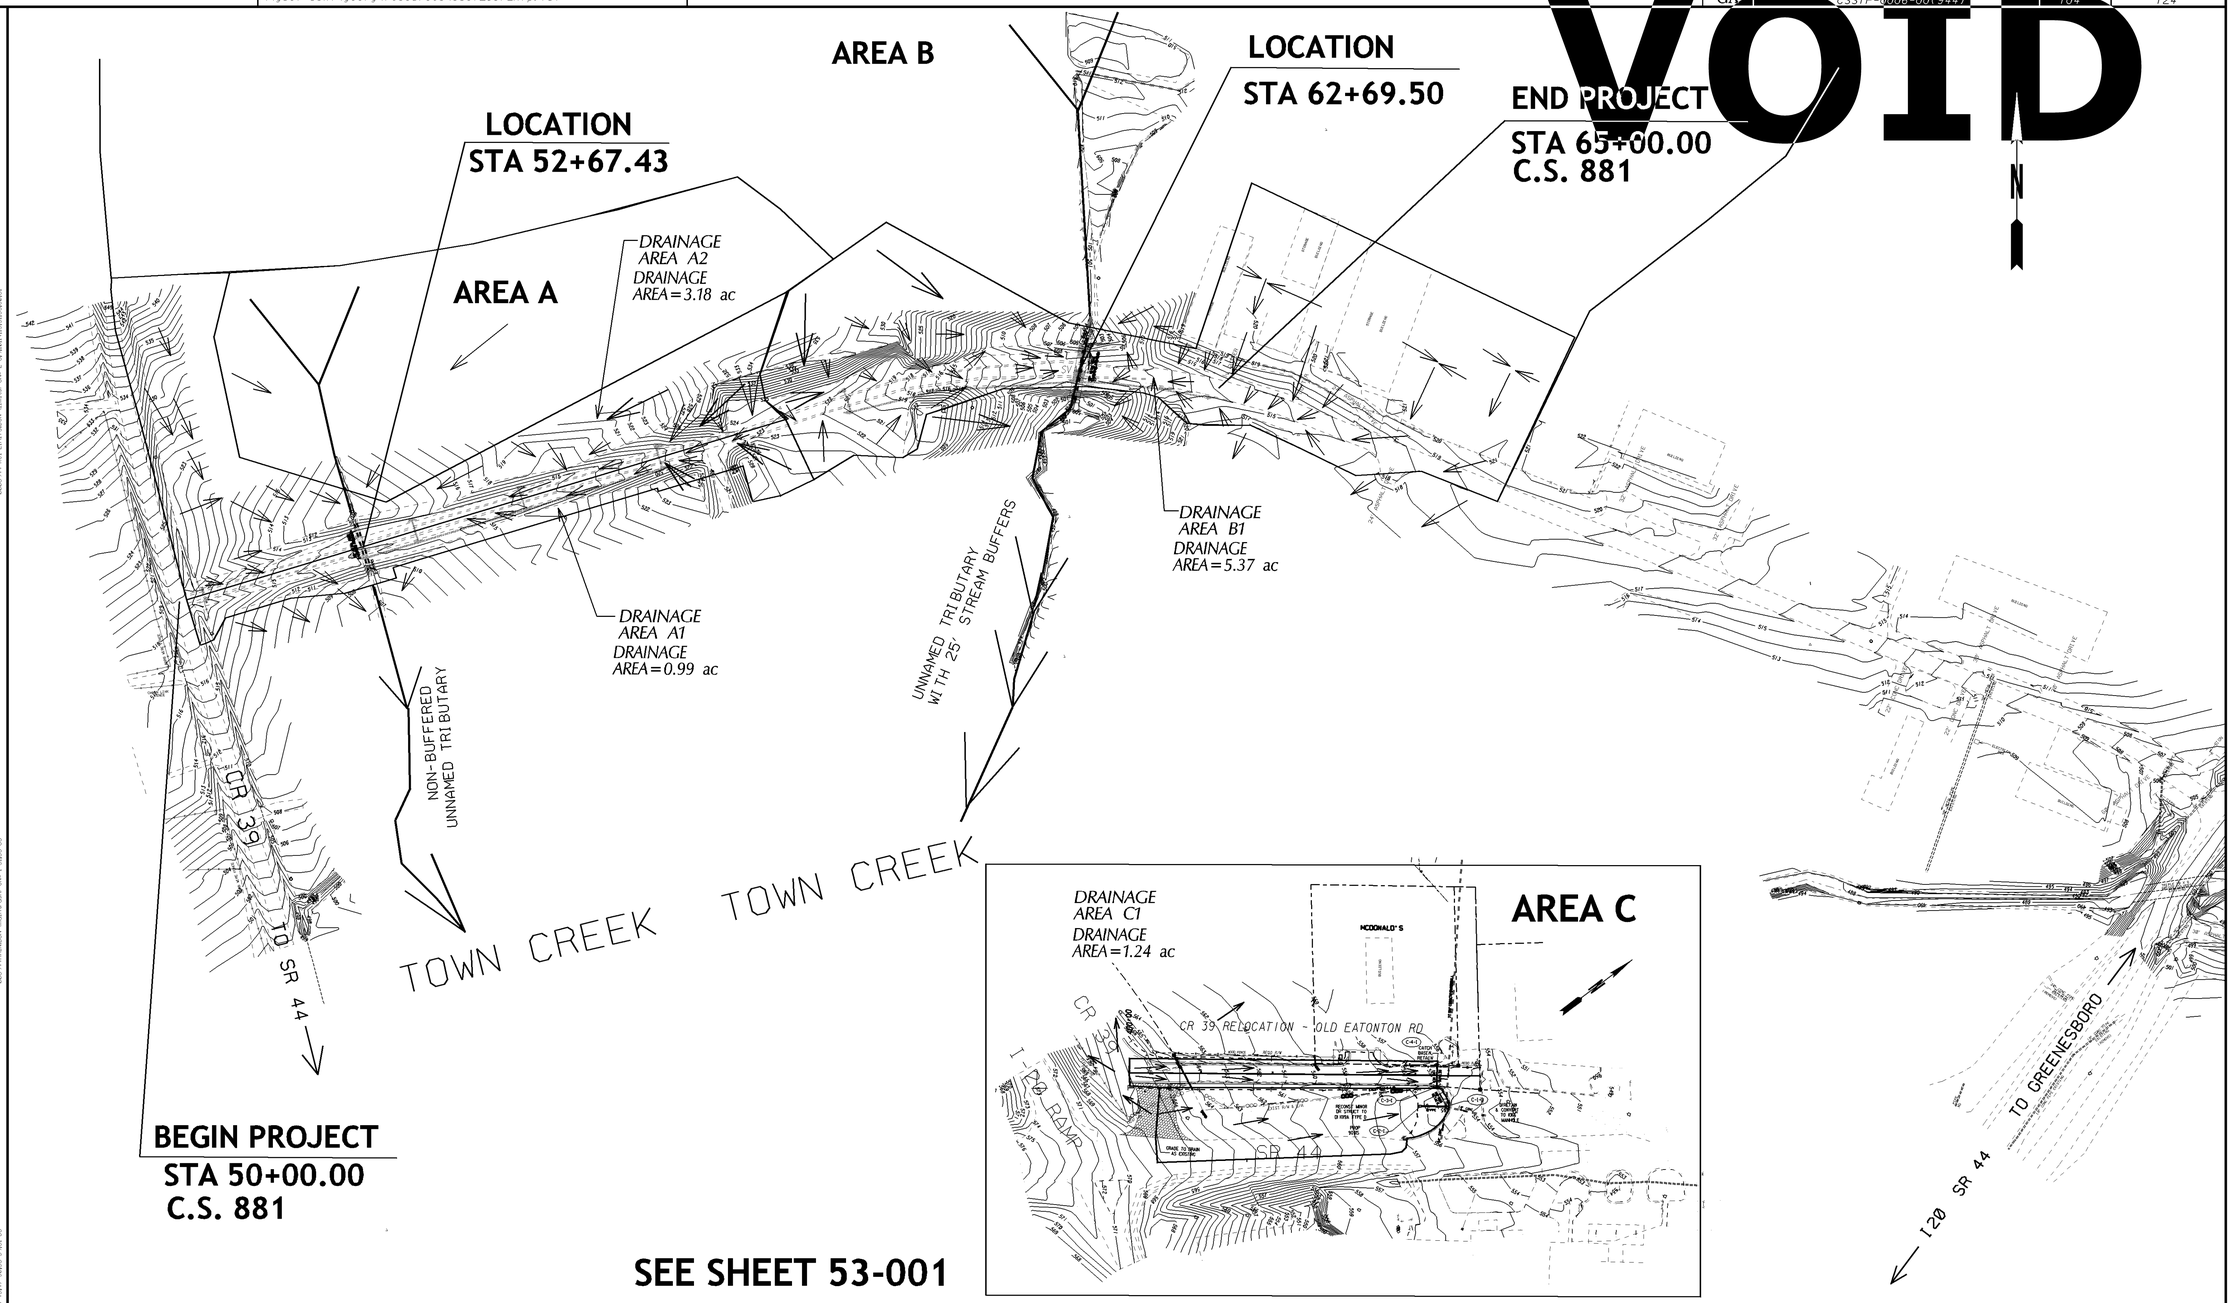

SEE SHEET 53-001

GEORGIA
DEPARTMENT OF TRANSPORTATION

SCALE IN FEET
0 100 200 400

REVISION DATES		

STATE OF GEORGIA
DEPARTMENT OF TRANSPORTATION

OFFICE:

EROSION CONTROL DRAINAGE AREA MAP

CSSTP-0006-00(944)
GREENE COUNTY

DRAWING No. 53-002

3/1/2007 GPLN