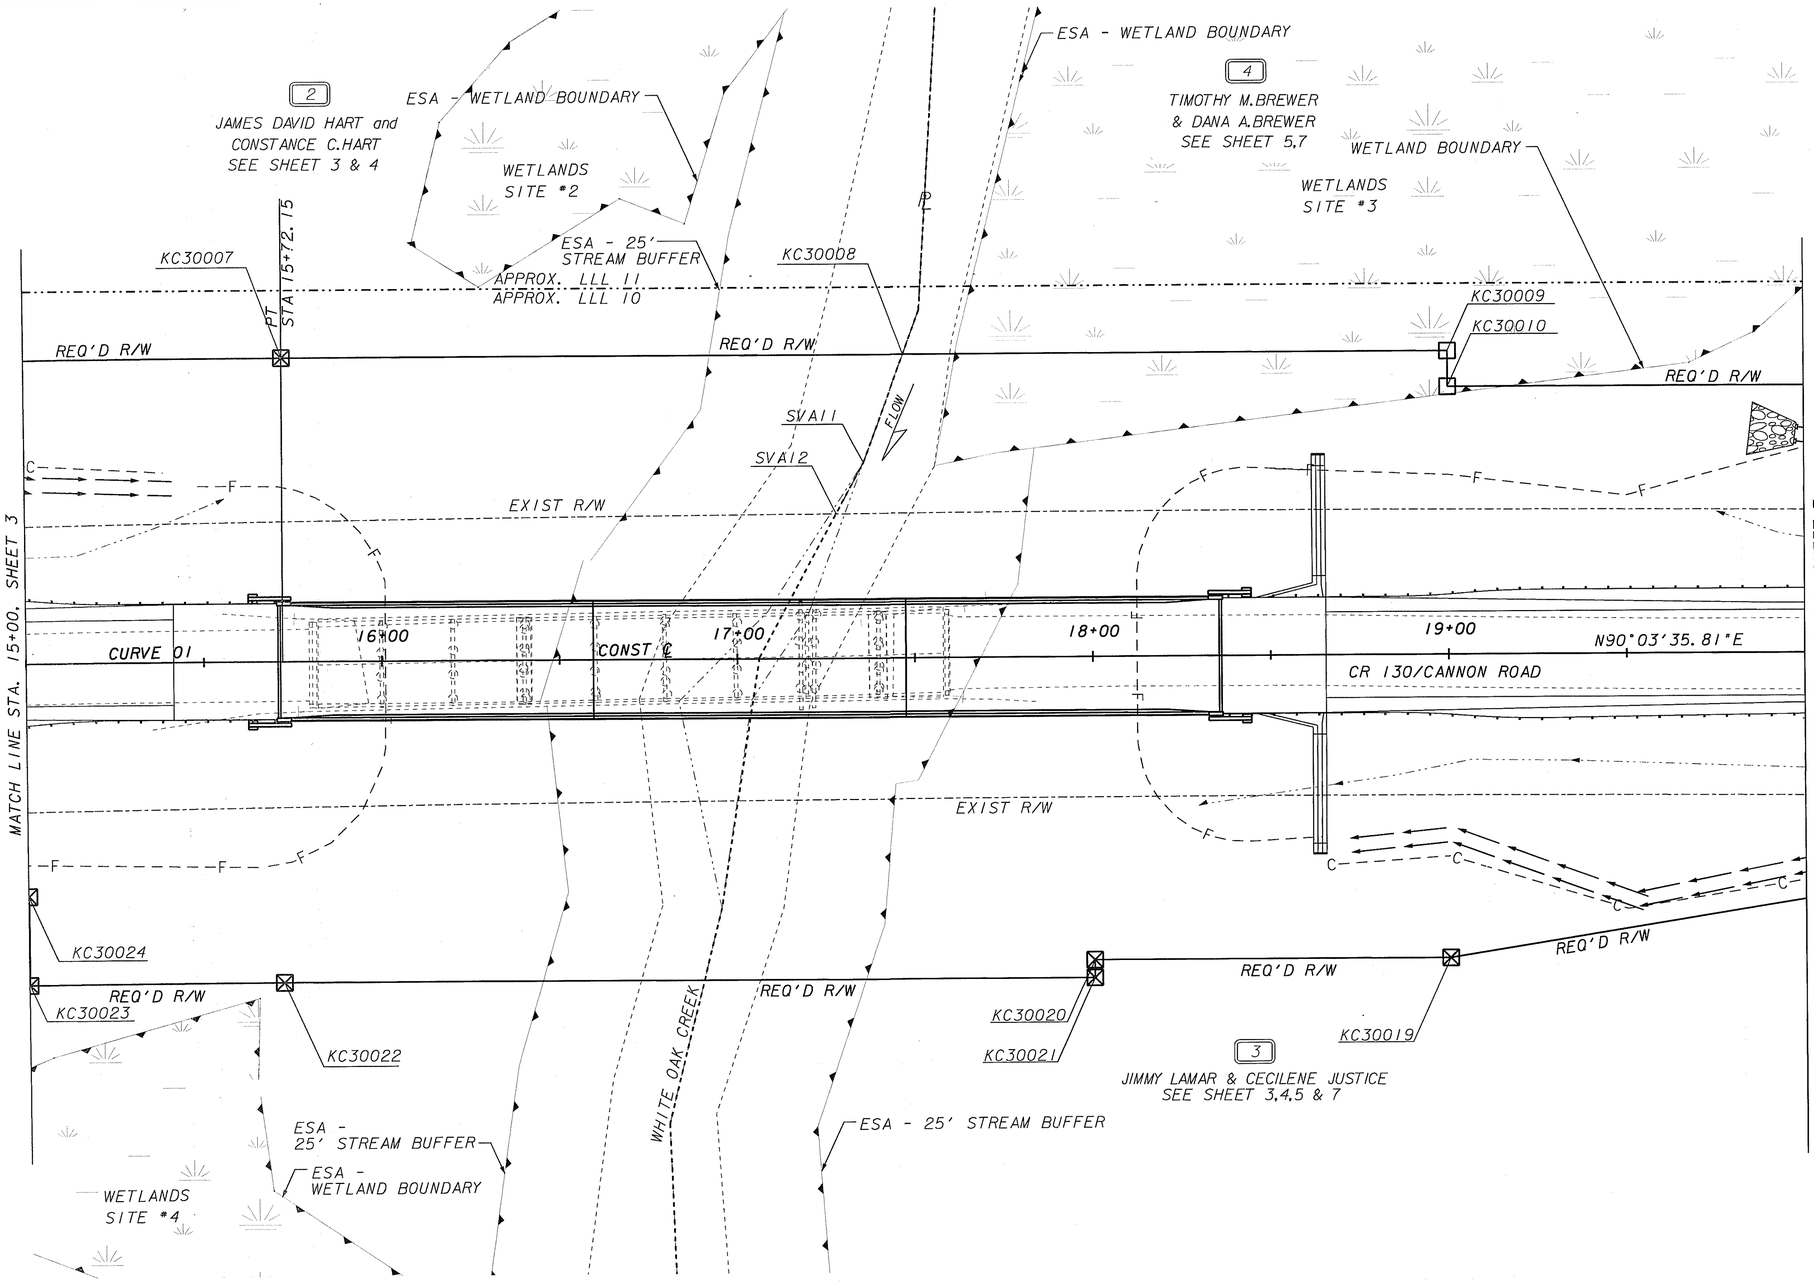

PROPERTY AND EXISTING R/W LINE	
REQUIRED R/W LINE	
CONSTRUCTION LIMITS	C F
EASEMENT FOR CONSTR & MAINTENANCE OF SLOPES	
EASEMENT FOR CONSTR OF SLOPES	
EASEMENT FOR CONSTR OF DRIVES	

BEGIN LIMIT OF ACCESS.....BLA
END LIMIT OF ACCESS.....ELA
LIMIT OF ACCESS
REQ'D R/W & LIMIT OF ACCESS

SCALE IN FEET
0 20 40 80

Drawing Copyright © 2009

CHA
270 Peachtree St. NW, Suite 1500 • Atlanta, GA 30303-1233
Main: (678) 564-6000 • www.chacompanies.com

DATE	REVISIONS	DATE	REVISIONS

STATE OF GEORGIA
DEPARTMENT OF TRANSPORTATION

RIGHT OF WAY MAP

PROJECT NO: CSBRG-0006-00(957)
COUNTY: COWETA
LAND LOT NO: 10 AND 11
LAND DISTRICT: 1
GMD: 1711
DATE: 3/28/08 SH 6 OF 7