DATETIME$$$	TIME$$$	0026695IG03	0:\24258\1\0026695IG03.dgn	COUNTY	PROJECT NUMBER	SHEET NO.	TOTAL SHEETS
wlllaj		$$PENTABLE$$		DEKALB	CSSTP-0007-00(004)	34	197

PHASING DIAGRAM

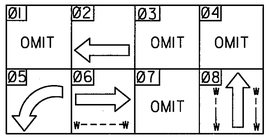

VEHICLE AND PEDESTRIAN SIGNALS AND SIGNS

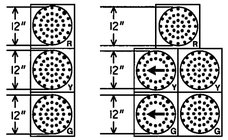

PEDESTRIAN SIGNS

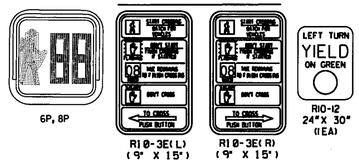

STREET NAME SIGNS

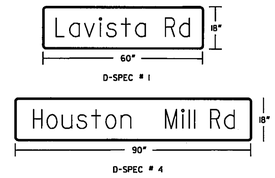

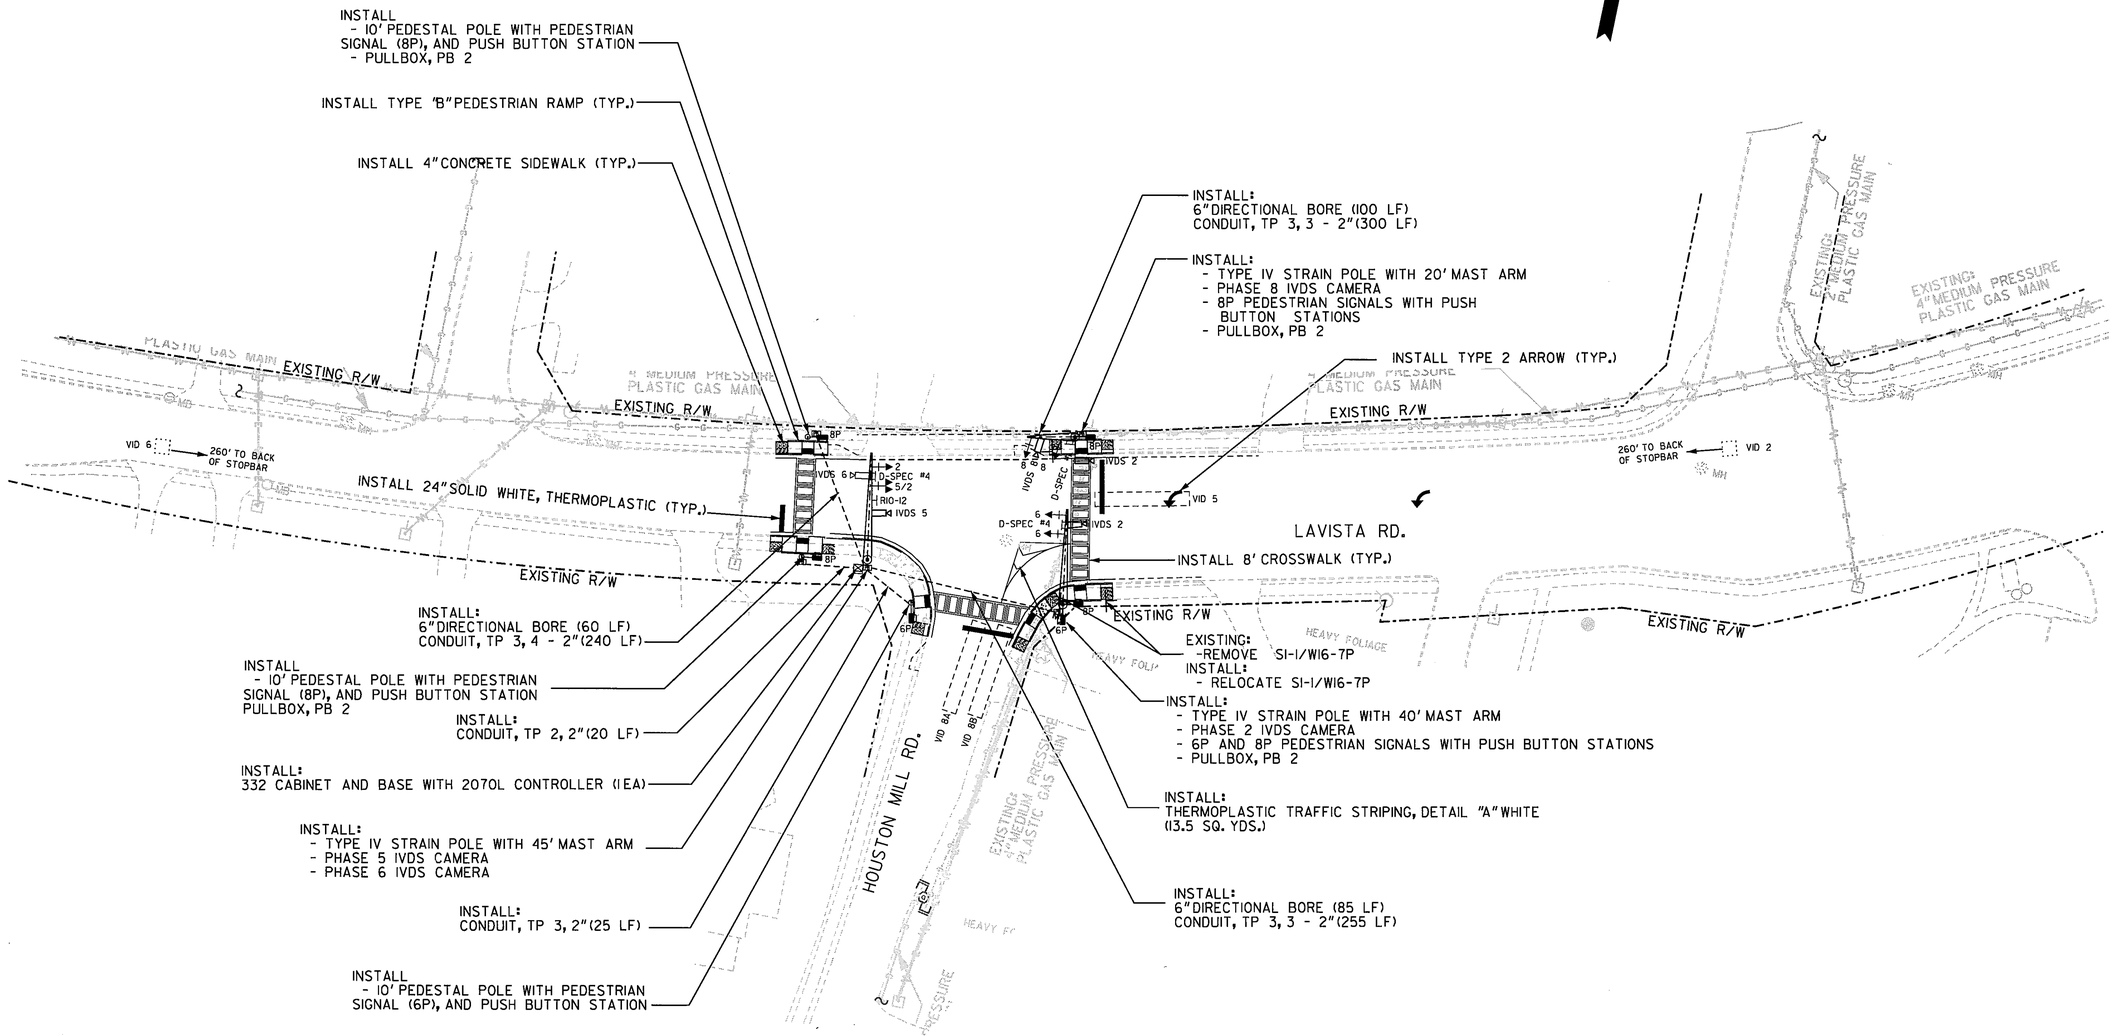

GRESHAM SMITH AND PARTNERS

GEORGIA
DEPARTMENT OF TRANSPORTATION

SCALE IN FEET
0 30 60 120

REVISION DATES		

STATE OF GEORGIA
DEPARTMENT OF TRANSPORTATION
OFFICE: TRAFFIC SAFETY AND DESIGN

TRAFFIC SIGNAL PLANS

LAVISTA RD. AT HOUSTON MILL RD.
INTERSECTION 03

DRAWING No. 27- 10