DATETIME$$$	TIME$$$	002669S1G09	0:\24258\t\002669S1G09.dgn	COUNTY	PROJECT NUMBER	SHEET NO.	TOTAL SHEETS
w11110j		$$PENTABLE$$		DEKALB	CSSTP-0007-00(004)	48	197

PHASING DIAGRAM

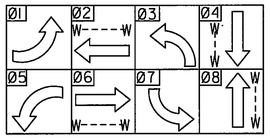

STREET NAME SIGNS

VEHICLE AND PEDESTRIAN SIGNALS AND SIGNS

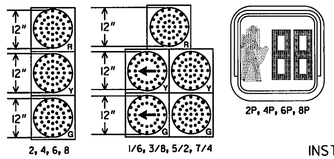

PEDESTRIAN SIGNS

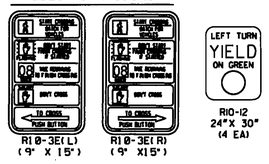

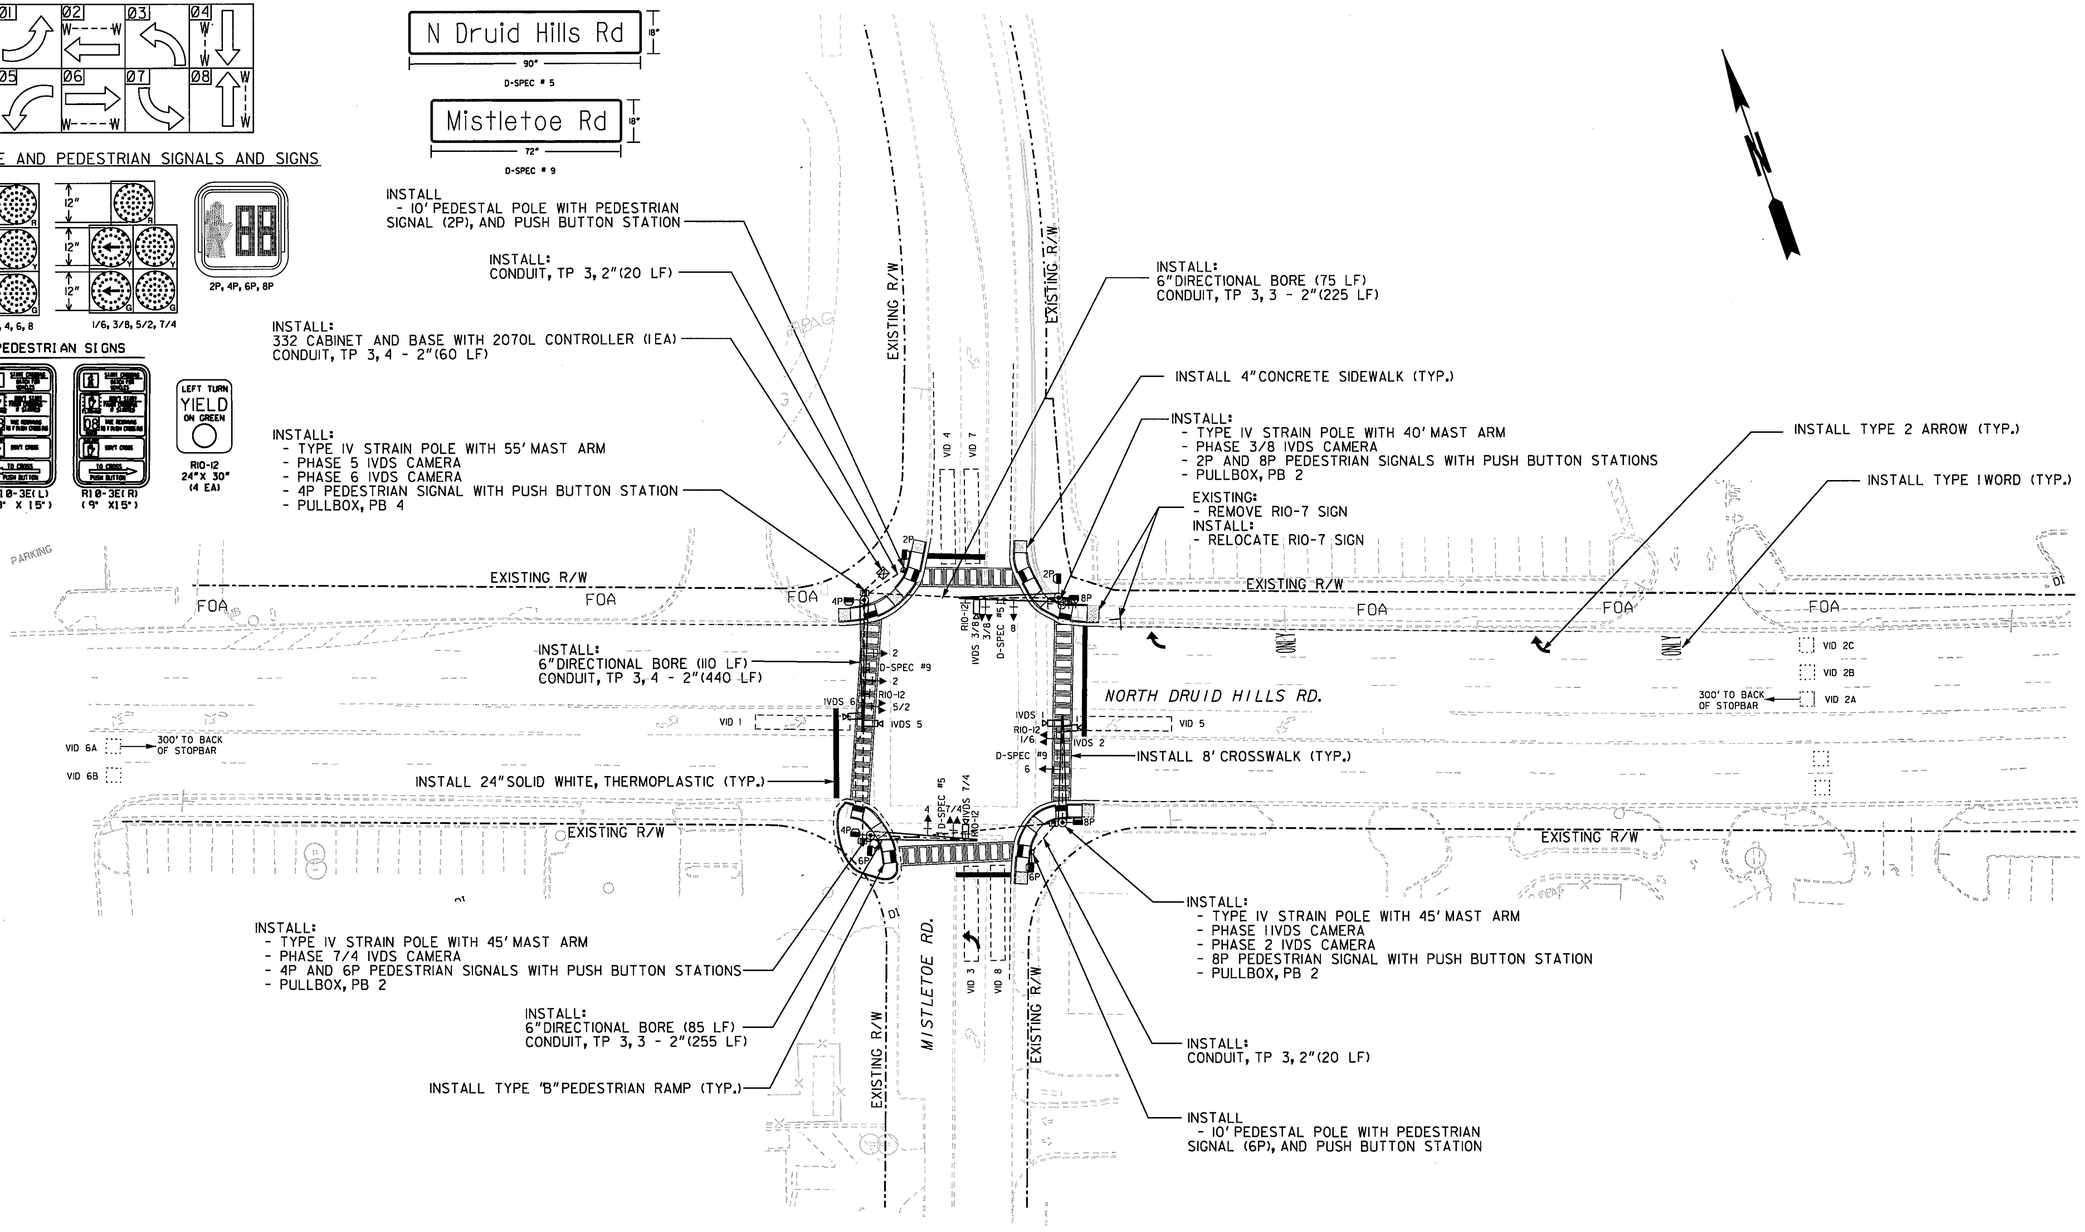

GRESHAM SMITH AND PARTNERS

GEORGIA
DEPARTMENT OF TRANSPORTATION

SCALE IN FEET
0 30 60 120

REVISION DATES

STATE OF GEORGIA
DEPARTMENT OF TRANSPORTATION
OFFICE: TRAFFIC SAFETY AND DESIGN

TRAFFIC SIGNAL PLANS

NORTH DRUID HILLS RD. AT MISTLETOE RD.
INTERSECTION 09

DRAWING No.
27- 29