DATETIME$$$	TIME$$$	PRF	DGN	COUNTY	PROJECT NUMBER	SHEET NO.	TOTAL SHEETS
$USER$		$$PENTABLE$$		DEKALB	CSSTP-0007-00(004)	56	197

PHASING DIAGRAM

VEHICLE AND PEDESTRIAN SIGNALS AND SIGNS

PEDESTRIAN SIGNS

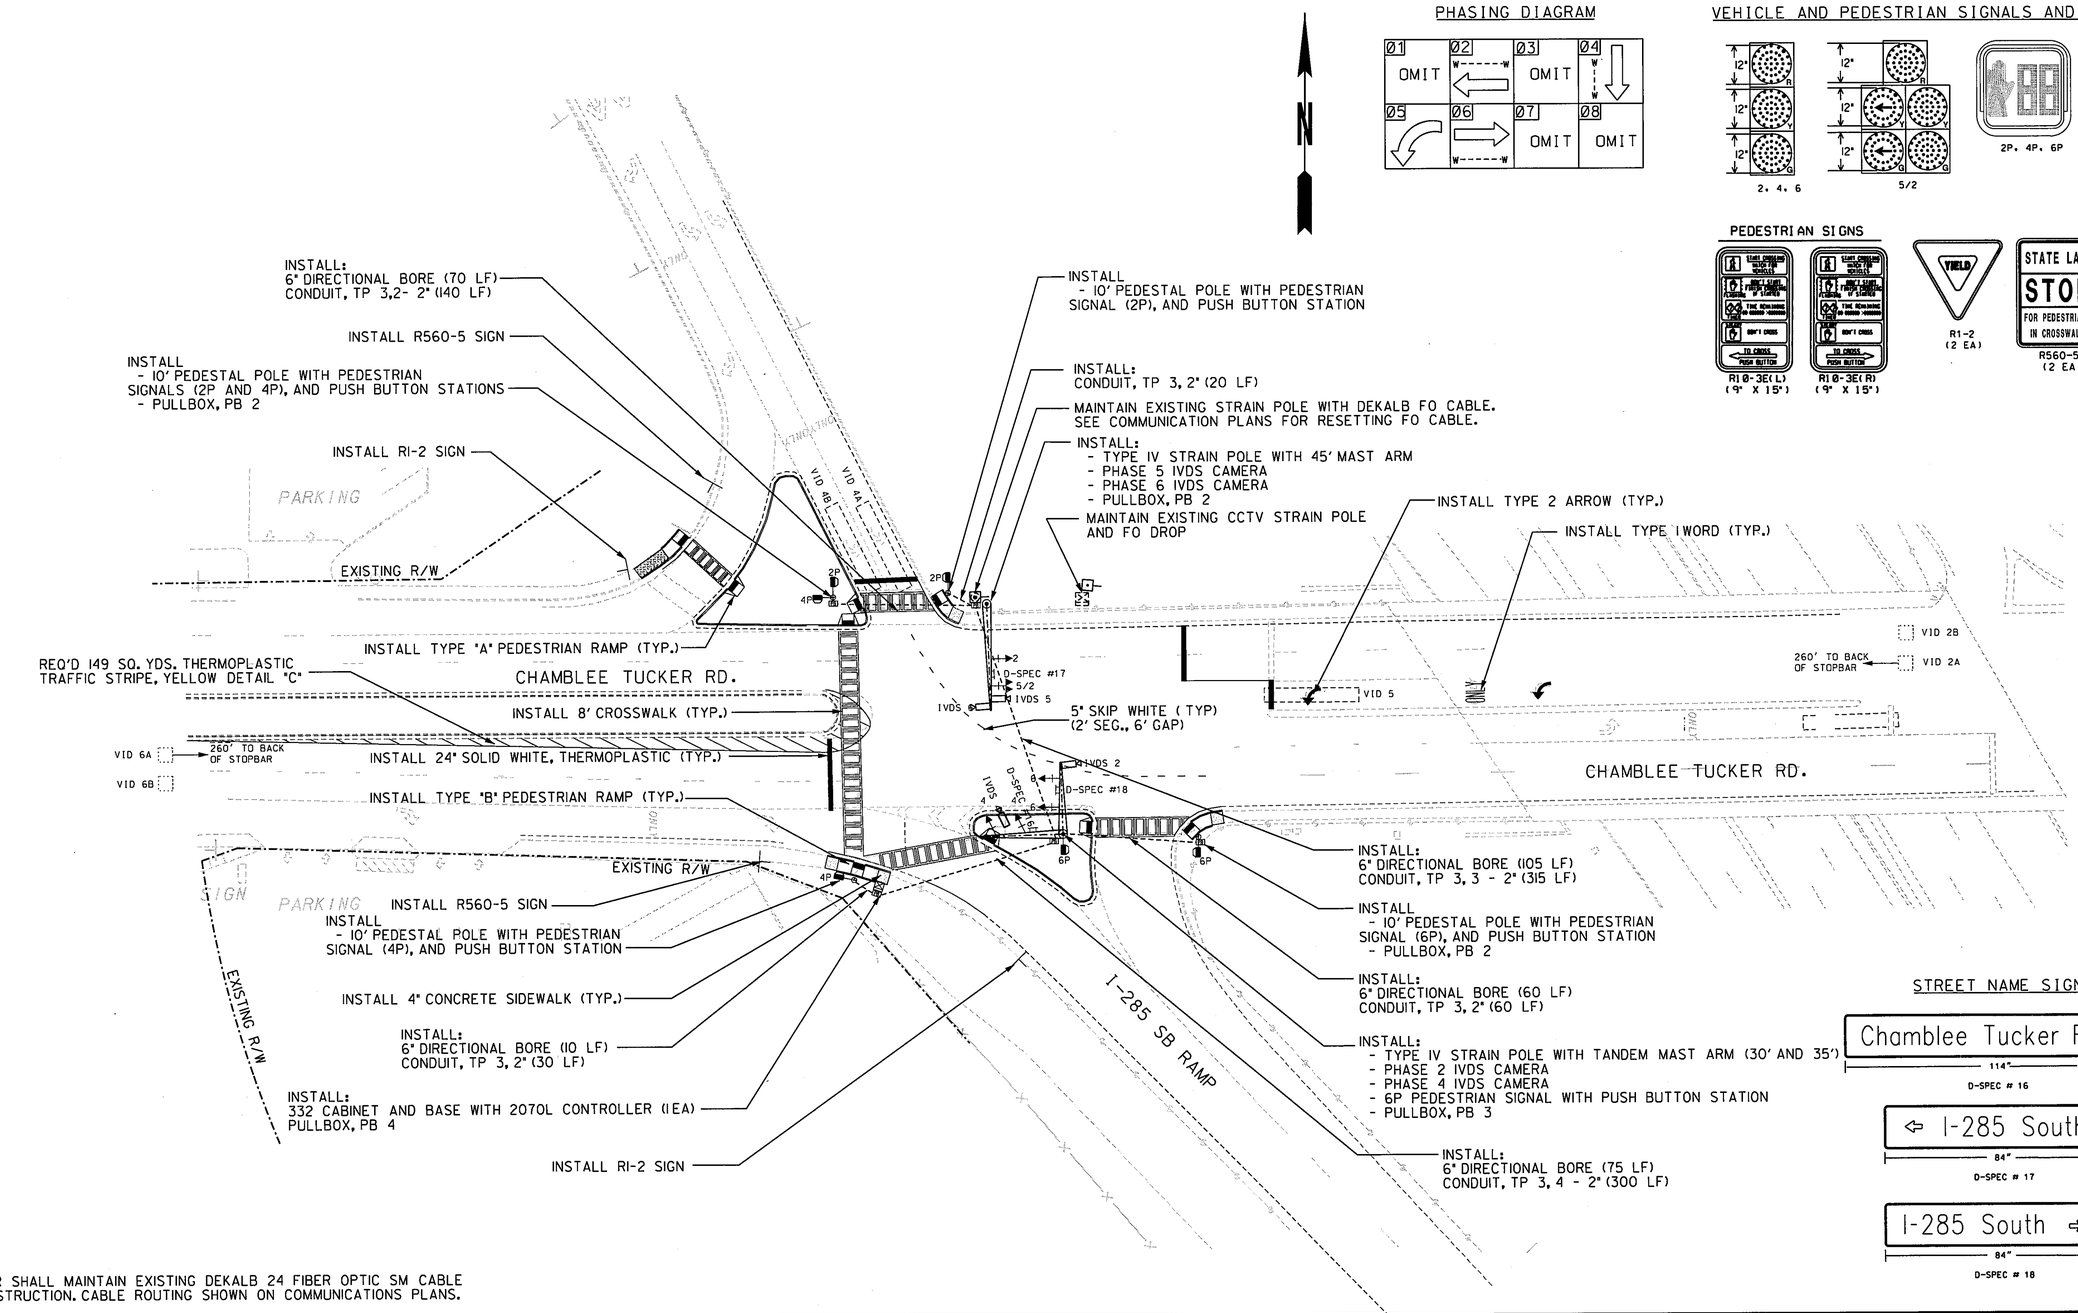

STREET NAME SIGNS

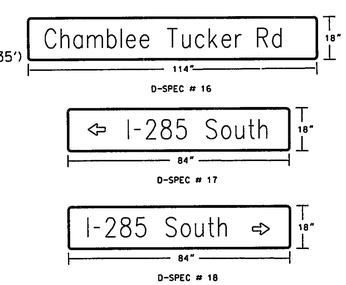

NOTE:
CONTRACTOR SHALL MAINTAIN EXISTING DEKALB 24 FIBER OPTIC SM CABLE DURING CONSTRUCTION. CABLE ROUTING SHOWN ON COMMUNICATIONS PLANS.

GRESHAM SMITH AND PARTNERS

GEORGIA
DEPARTMENT OF TRANSPORTATION

SCALE IN FEET
0 30 60 120

REVISION DATES		
5/3/10		

STATE OF GEORGIA
DEPARTMENT OF TRANSPORTATION
OFFICE: TRAFFIC SAFETY AND DESIGN

TRAFFIC SIGNAL PLANS

CHAMBLEE TUCKER RD. AT I-285 SB RAMPS
INTERSECTION 13

DRAWING No.
27-42