| DATETIME$$$ | TIME$$$ | 002669SGNL14 | 0:\24258\t\002669SGNL14.dgn | COUNTY | PROJECT NUMBER | SHEET NO. | TOTAL SHEETS |
|---|---|---|---|---|---|---|---|
| willla] | | $$PENTABLE$$ | | DEKALB | CSSTP-0007-001(004) | 52 | 107 |

PHASING DIAGRAM




VEHICLE AND PEDESTRIAN SIGNALS AND SIGNS




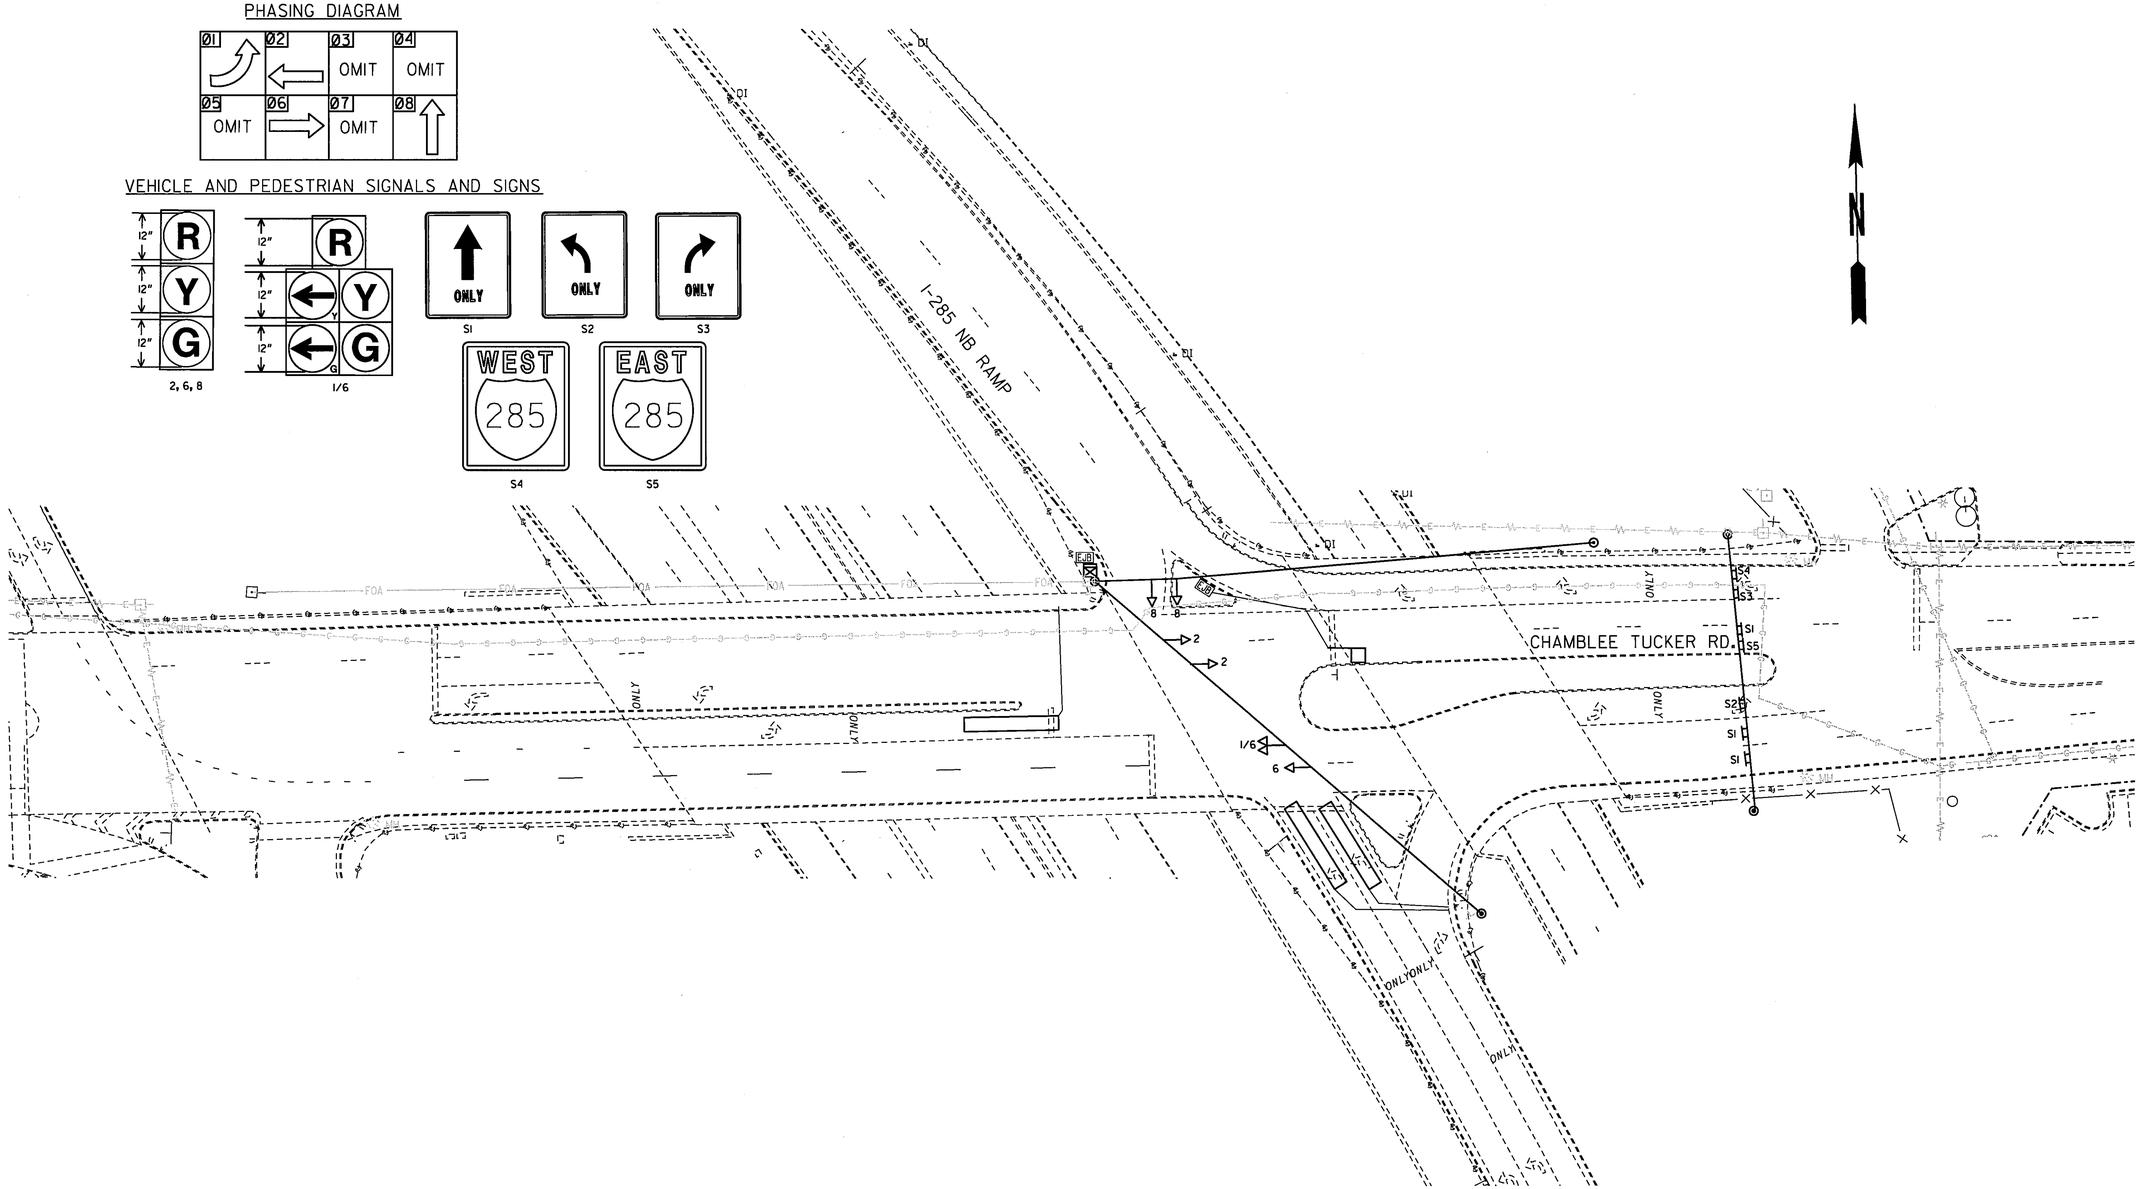


GRESHAM SMITH AND PARTNERS

**GEORGIA**
**DEPARTMENT OF TRANSPORTATION**

SCALE IN FEET
0 30 60 120

REVISION DATES

STATE OF GEORGIA
DEPARTMENT OF TRANSPORTATION
OFFICE: TRAFFIC SAFETY AND DESIGN

**EXISTING CONDITIONS**

CHAMBLEE TUCKER RD. AT I-285 NB RAMPS
INTERSECTION 14

DRAWING No.
27- 44