DATETIME$$$	TIME$$$	002669SIG15	0:\24258\t\002669SIG15.dgn	COUNTY	PROJECT NUMBER	SHEET NO.	TOTAL SHEETS
willia]		$$PENTABLE$$		DEKALB	CSSTP-0007-001004)	62	197

PHASING DIAGRAM

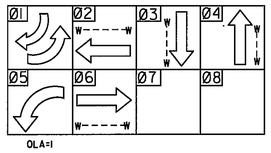

VEHICLE AND PEDESTRIAN SIGNALS AND SIGNS

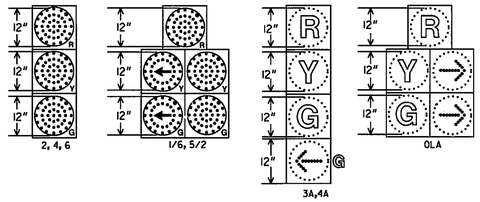

PEDESTRIAN SIGNS

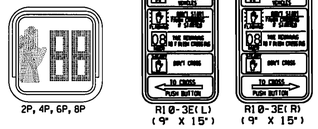

STREET NAME SIGNS

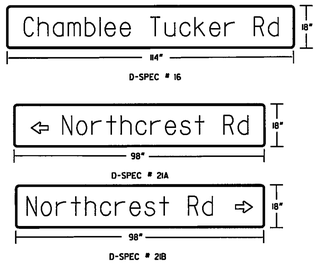

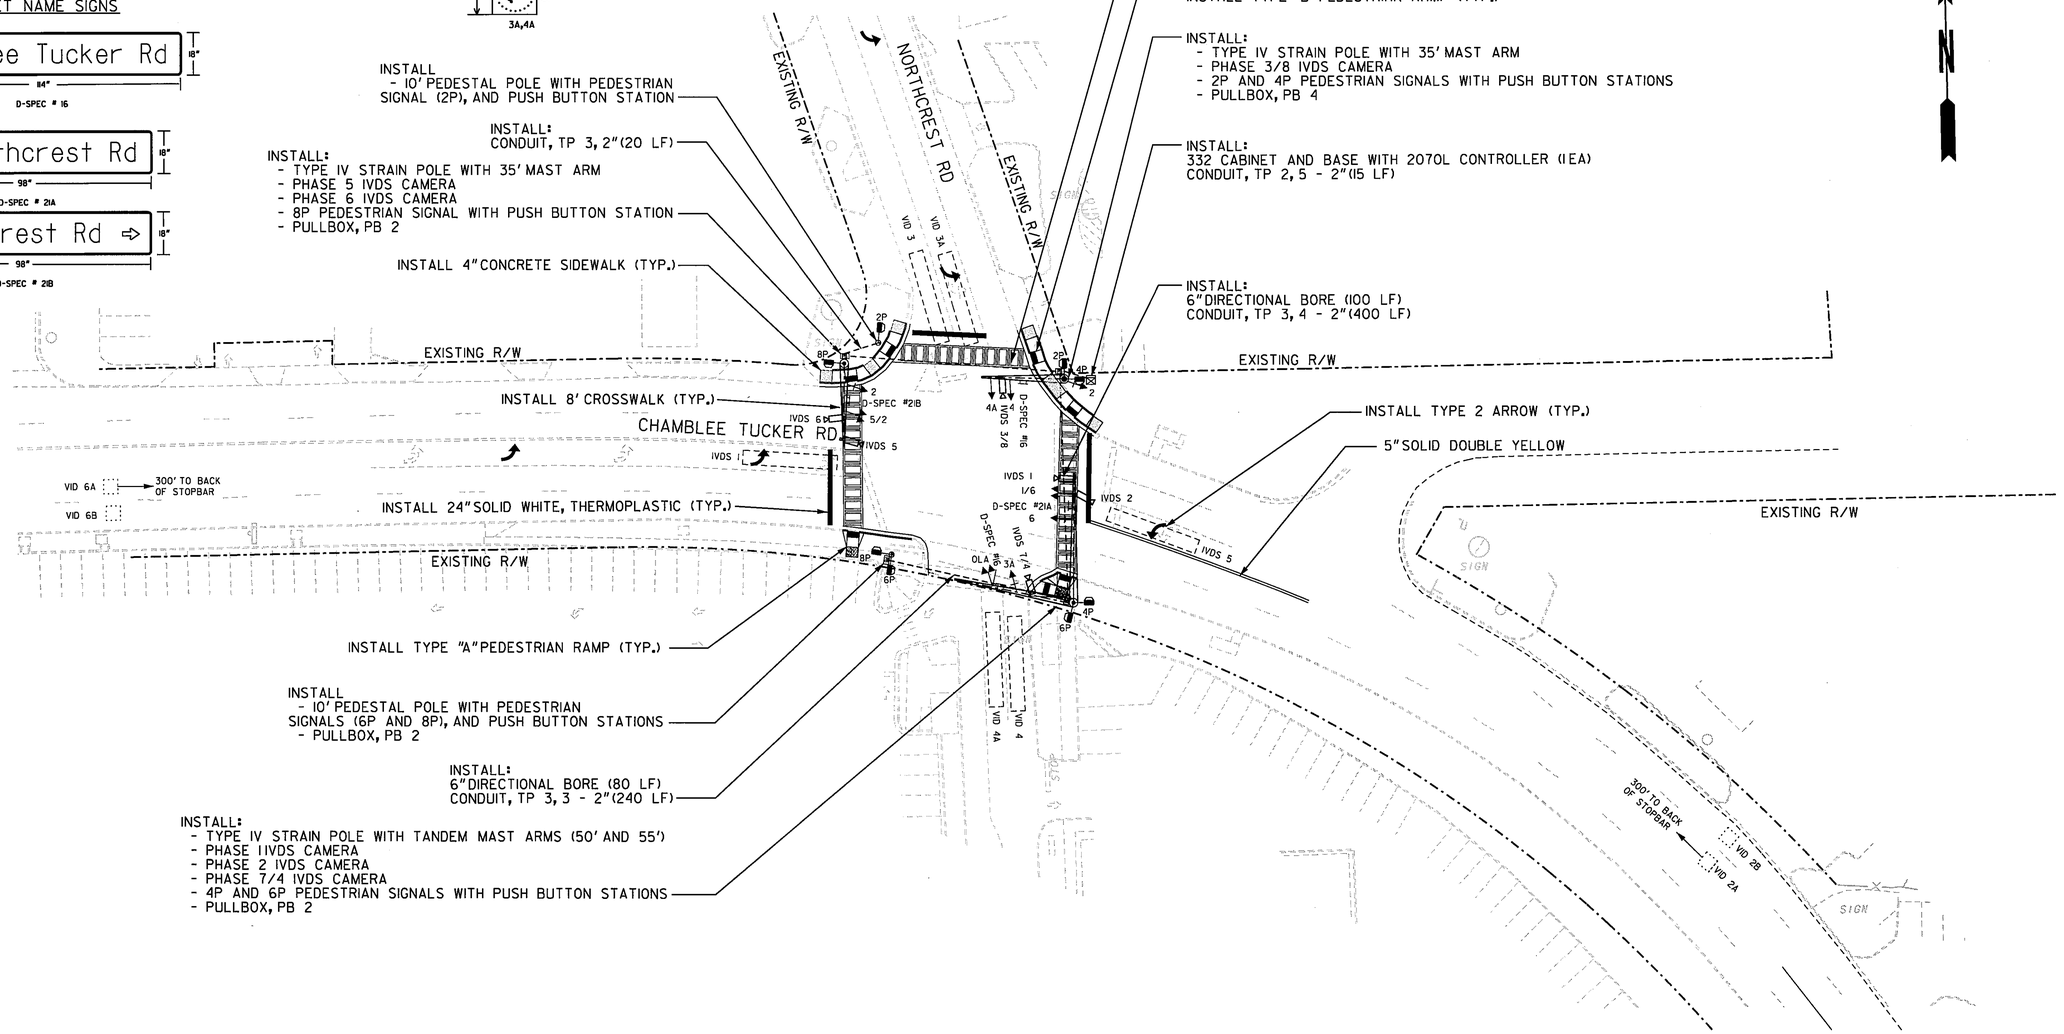

GRESHAM SMITH AND PARTNERS

GEORGIA DEPARTMENT OF TRANSPORTATION

SCALE IN FEET
0 30 60 120

REVISION DATES

STATE OF GEORGIA
DEPARTMENT OF TRANSPORTATION
OFFICE: TRAFFIC SAFETY AND DESIGN

TRAFFIC SIGNAL PLANS

CHAMBLEE TUCKER RD. AT NORTHCREST RD.
INTERSECTION 15

DRAWING No. 27-48