| DATETIME$$$ | TIME$$$ | 002669S1G19 | 0:\24258\1\002669S1G19.dgn | COUNTY | PROJECT NUMBER | SHEET NO. | TOTAL SHEETS |
|---|---|---|---|---|---|---|---|
| wlllaj | | $$PENTABLE$$ | | DEKALB | CSSTP-0007-00(004) | 75 | 197 |

## PHASING DIAGRAM




## VEHICLE AND PEDESTRIAN SIGNALS AND SIGNS






2P, 4P, 6P, 8P

## PEDESTRIAN SIGNS

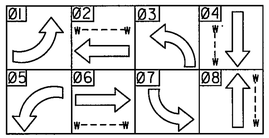


## STREET NAME SIGNS

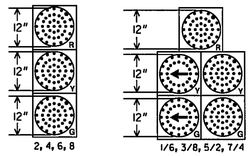


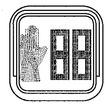


GRESHAM SMITH AND PARTNERS

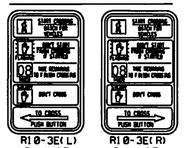**GEORGIA**
**DEPARTMENT OF TRANSPORTATION**

SCALE IN FEET
0 30 60 120

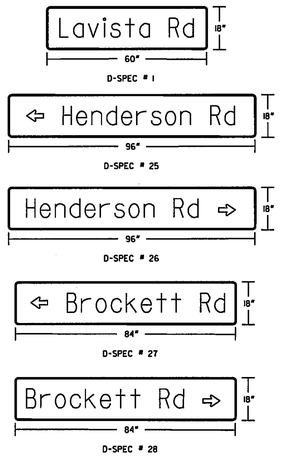REVISION DATES

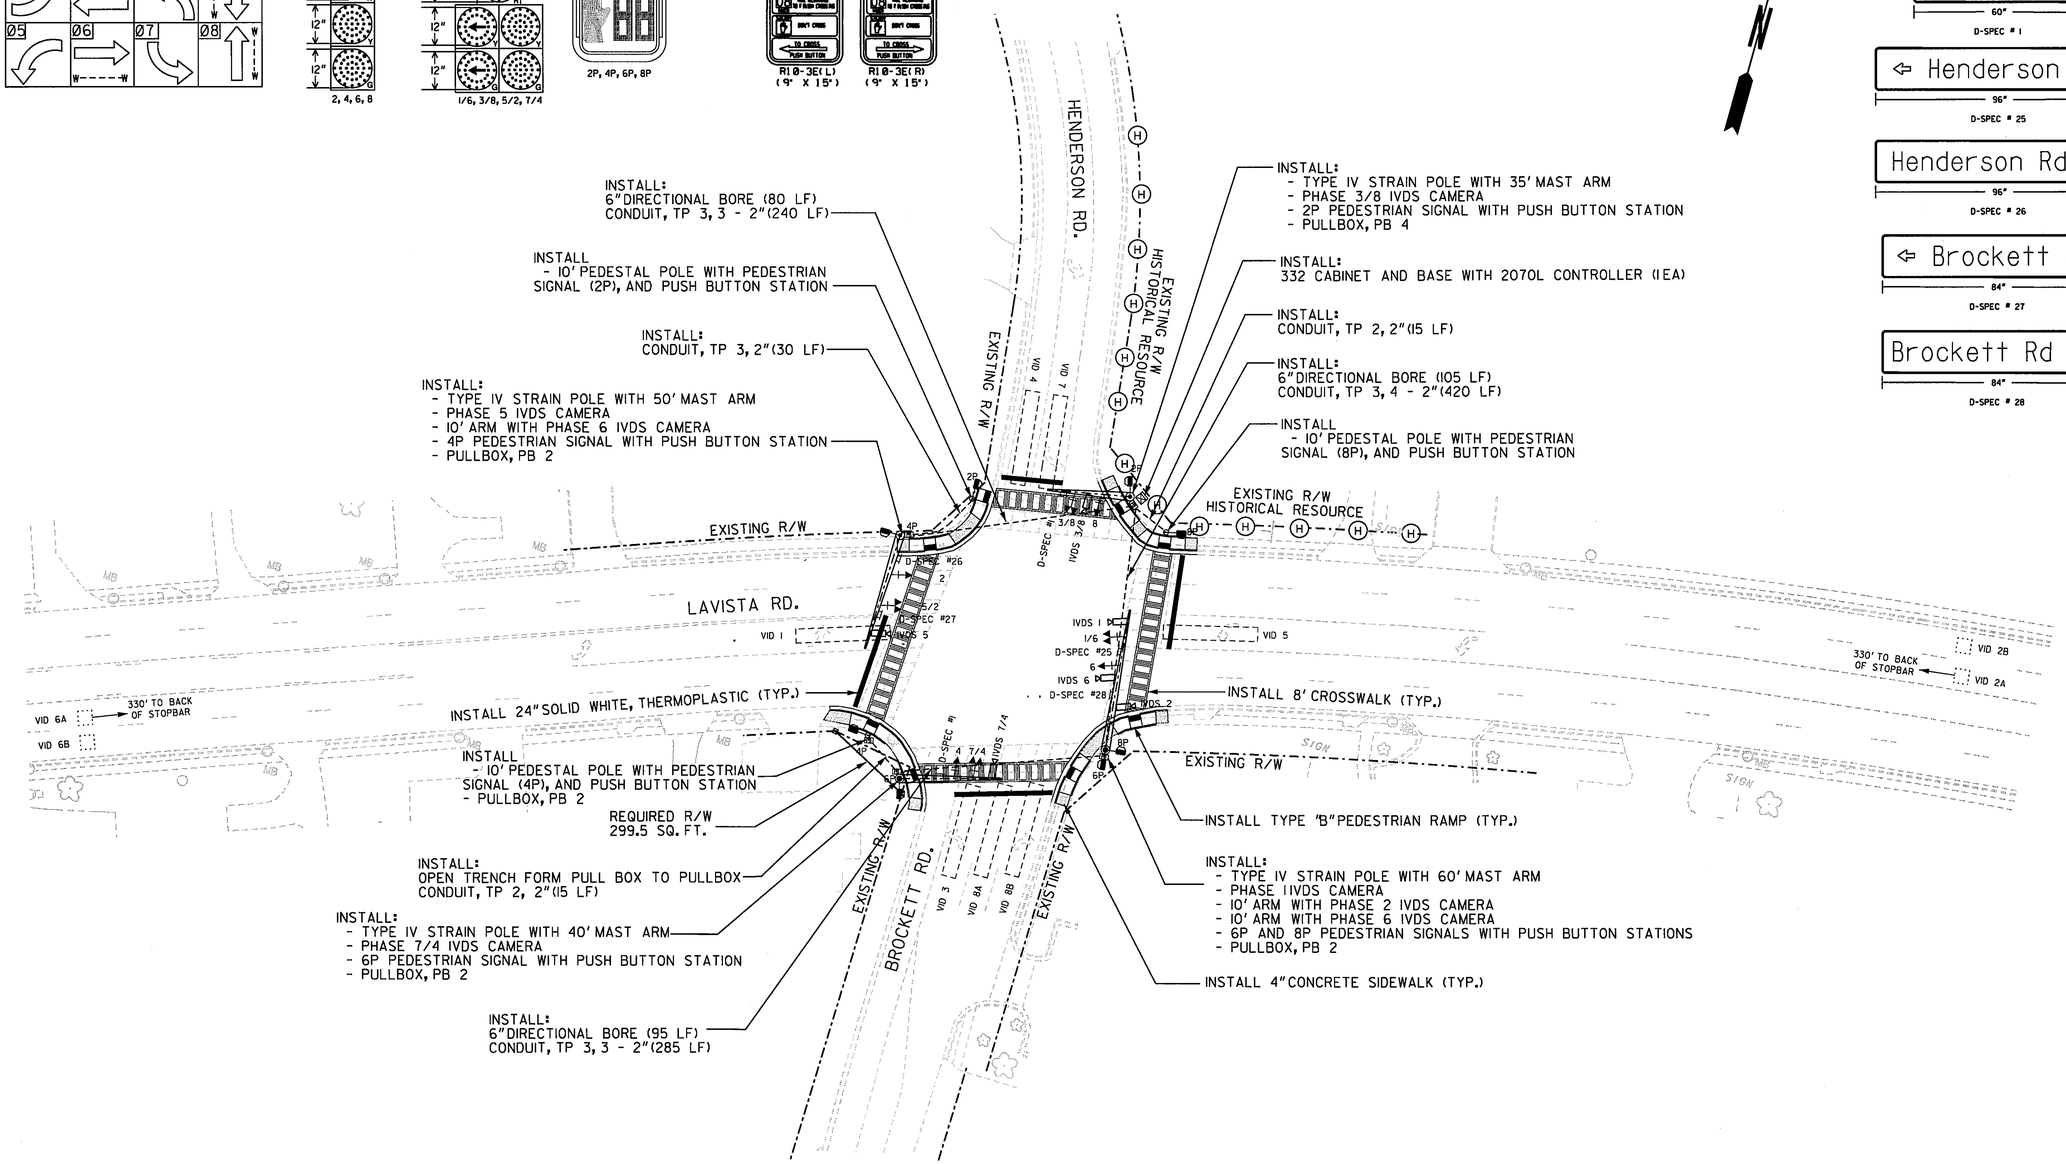STATE OF GEORGIA
DEPARTMENT OF TRANSPORTATION
OFFICE: TRAFFIC SAFETY AND DESIGN

**TRAFFIC SIGNAL PLANS**
LAVISTA RD. AT HENDERSON RD.
/BROCKETT RD.
INTERSECTION 19

DRAWING No.
27- 61