1/10/2012 rotanner	Tue Jan 10 08:19:11 2012	\\gdot-dsn1\gocfg\resources\Gdot2007_Klp.tbl	W:\0007033\Construction and RW Plans\Microstation Files\0007033SX01.DGN	STATE	PROJECT NUMBER	SHEET NO.	TOTAL SHEETS
				GA	CSBRG-0007-00(033)	29	167

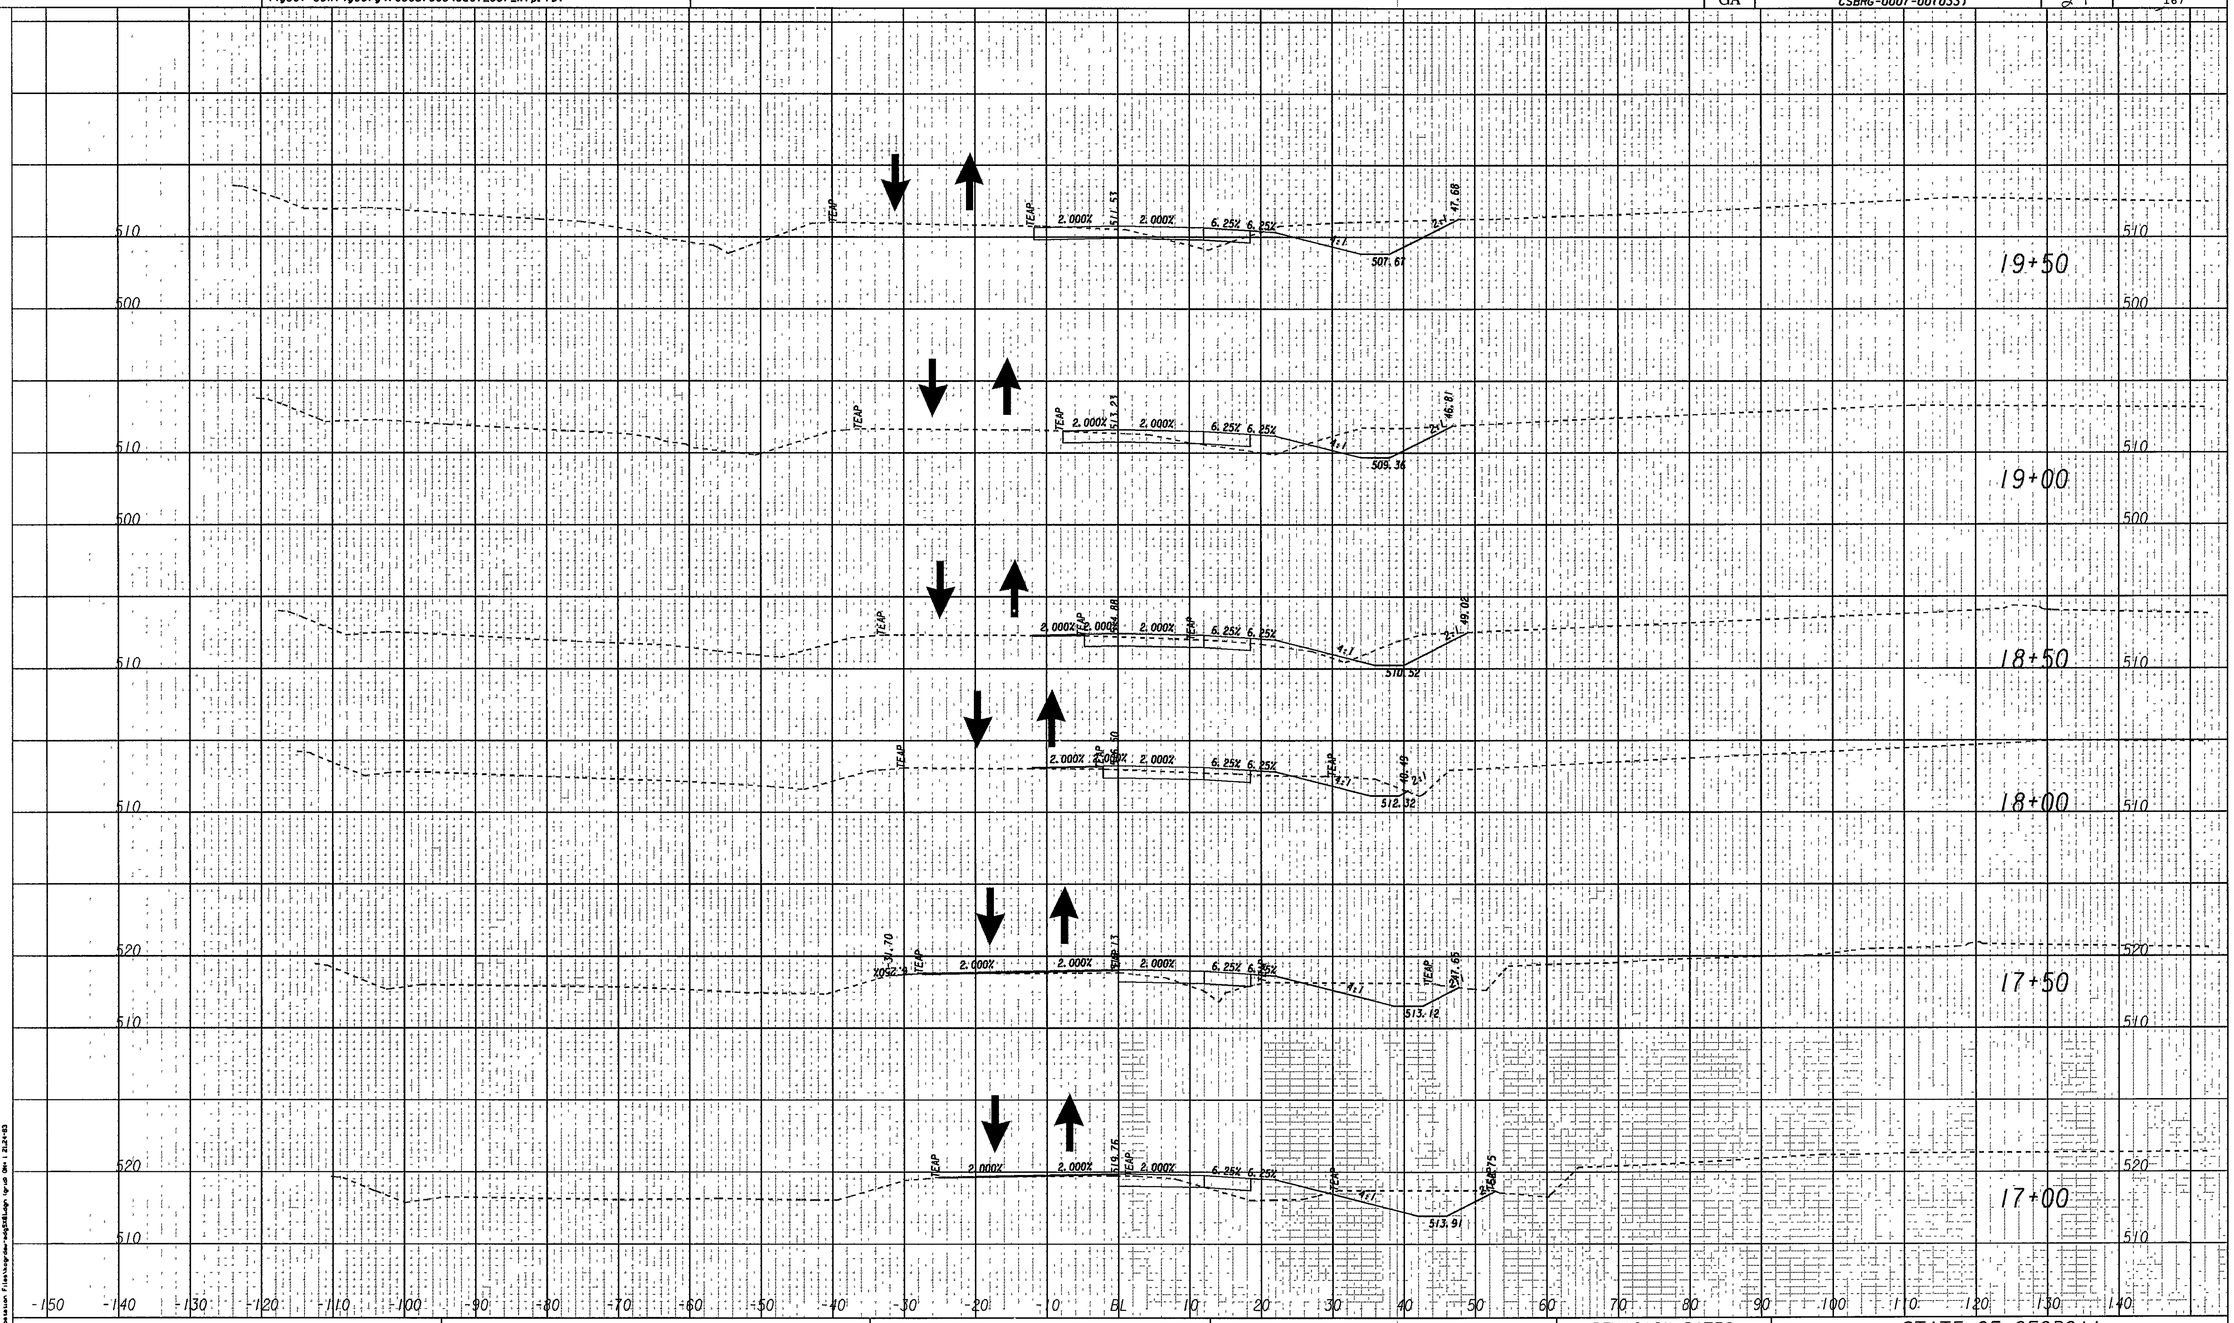

PROPERTY AND EXISTING R/W LINE
REQUIRED R/W LINE
CONSTRUCTION LIMITS
EASEMENT FOR CONSTR & MAINTENANCE OF SLOPES
EASEMENT FOR CONSTR OF SLOPES
EASEMENT FOR CONSTR OF DRIVES

BEGIN LIMIT OF ACCESS.....BLA
END LIMIT OF ACCESS.....ELA
LIMIT OF ACCESS
REQ'D R/W & LIMIT OF ACCESS

GEORGIA
DEPARTMENT OF TRANSPORTATION

SCALE 1 inch = 10 feet Vert.
SCALE 1 inch = 10 feet Horiz.

REVISION DATES

STATE OF GEORGIA
DEPARTMENT OF TRANSPORTATION
OFFICE: DISTRICT 2 DESIGN - TENNILLE

CROSS SECTIONS
CONSTRUCTION STAGING
STAGE 2
STATE ROUTE 16

DRAWING No. 19-009

3/1/2007 SUXSEW

1/10/2012 8:19:05 ... \\GDOT\OCF\d2 PDF Out mono 200dpi.pdf rotanner W:\0007033\Construction and RW Plans\Microstation Files\0007033-19-009.prf D2-Tennille