1/10/2012 Tue Jan 10 08:13:53 2012
rotanner
\\gdot-dsnl\gocfg\resources\Gdot2007_Klp.tbl
W:\0007033\Construction and RW Plans\Microstation Files\0007033SX02.DGN

STATE	PROJECT NUMBER	SHEET NO.	TOTAL SHEETS
GA	CSBRG-0007-00(033)	47	167

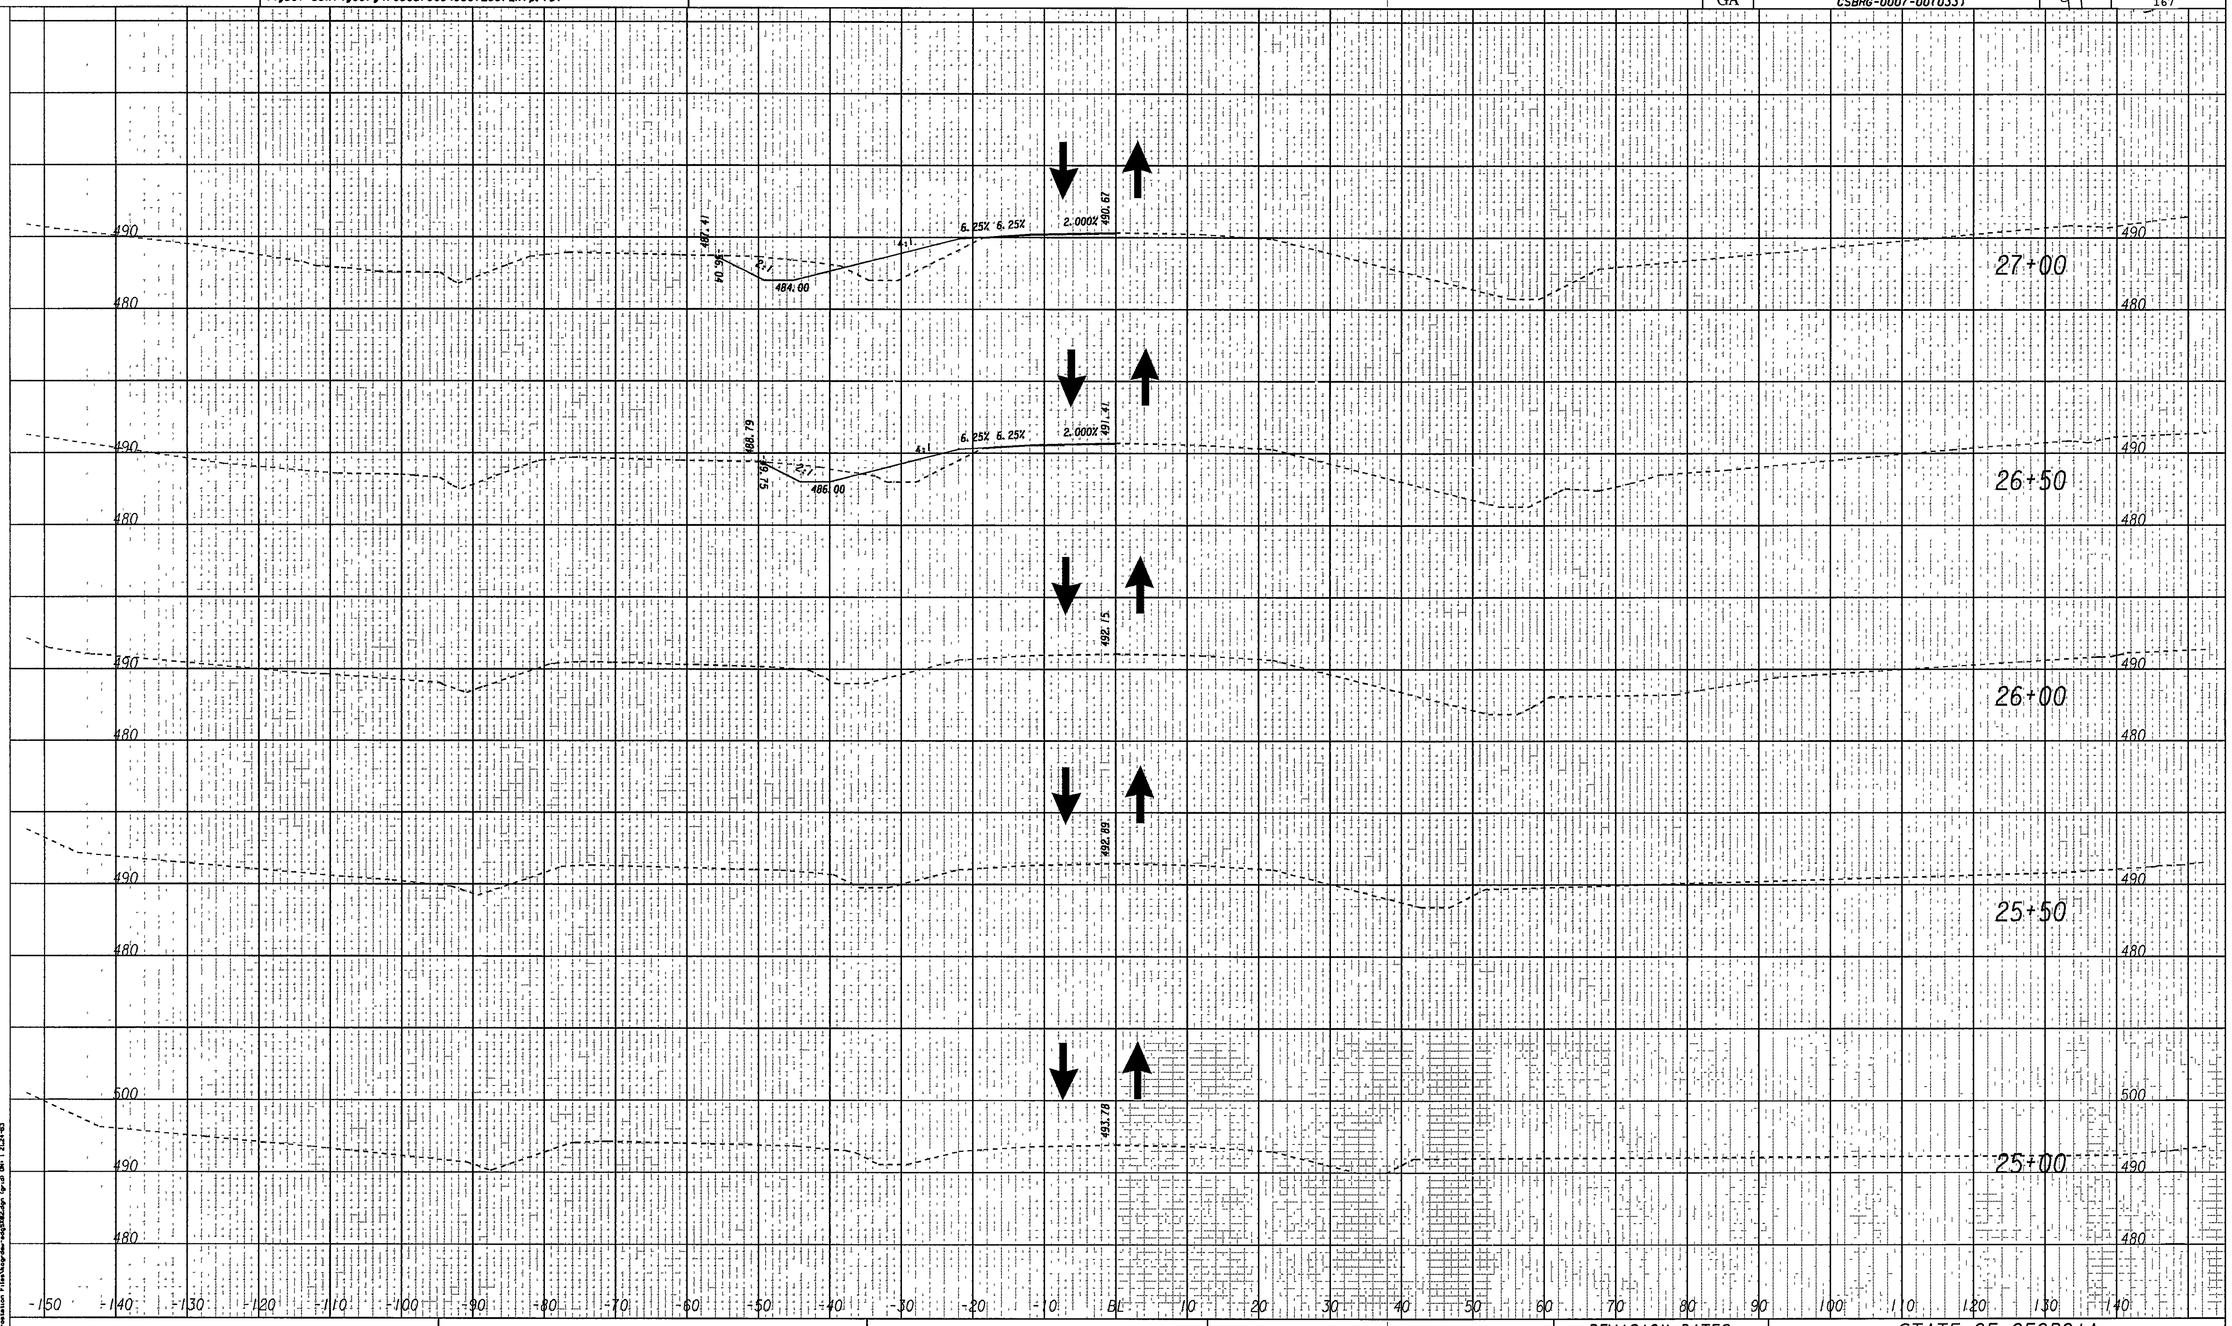

PROPERTY AND EXISTING R/W LINE
REQUIRED R/W LINE
CONSTRUCTION LIMITS
EASEMENT FOR CONSTR & MAINTENANCE OF SLOPES
EASEMENT FOR CONSTR OF SLOPES
EASEMENT FOR CONSTR OF DRIVES

BEGIN LIMIT OF ACCESS.....BLA
END LIMIT OF ACCESS.....ELA
LIMIT OF ACCESS
REQ'D R/W & LIMIT OF ACCESS

GEORGIA
DEPARTMENT OF TRANSPORTATION

SCALE 1 inch = 10 feet Vert.
SCALE 1 inch = 10 feet Horiz.

REVISION DATES

STATE OF GEORGIA
DEPARTMENT OF TRANSPORTATION
OFFICE: DISTRICT 2 DESIGN - TENNILLE

CROSS SECTIONS
CONSTRUCTION STAGING
STAGE 3
STATE ROUTE 16

DRAWING No. 19-027

3/1/2007 SUXSEW