1/5/2012 Thu Jan 05 15:38:34 2012
rotanner

\\gdot-dsnl\gocfg\resources\Gdot2007_Klp.tbl

C:\Projects\0007033\Microstation\0007033XS01.DGN

STATE	PROJECT NUMBER	SHEET NO.	TOTAL SHEETS
GA	CSBRG-0007-00(033)	61	167

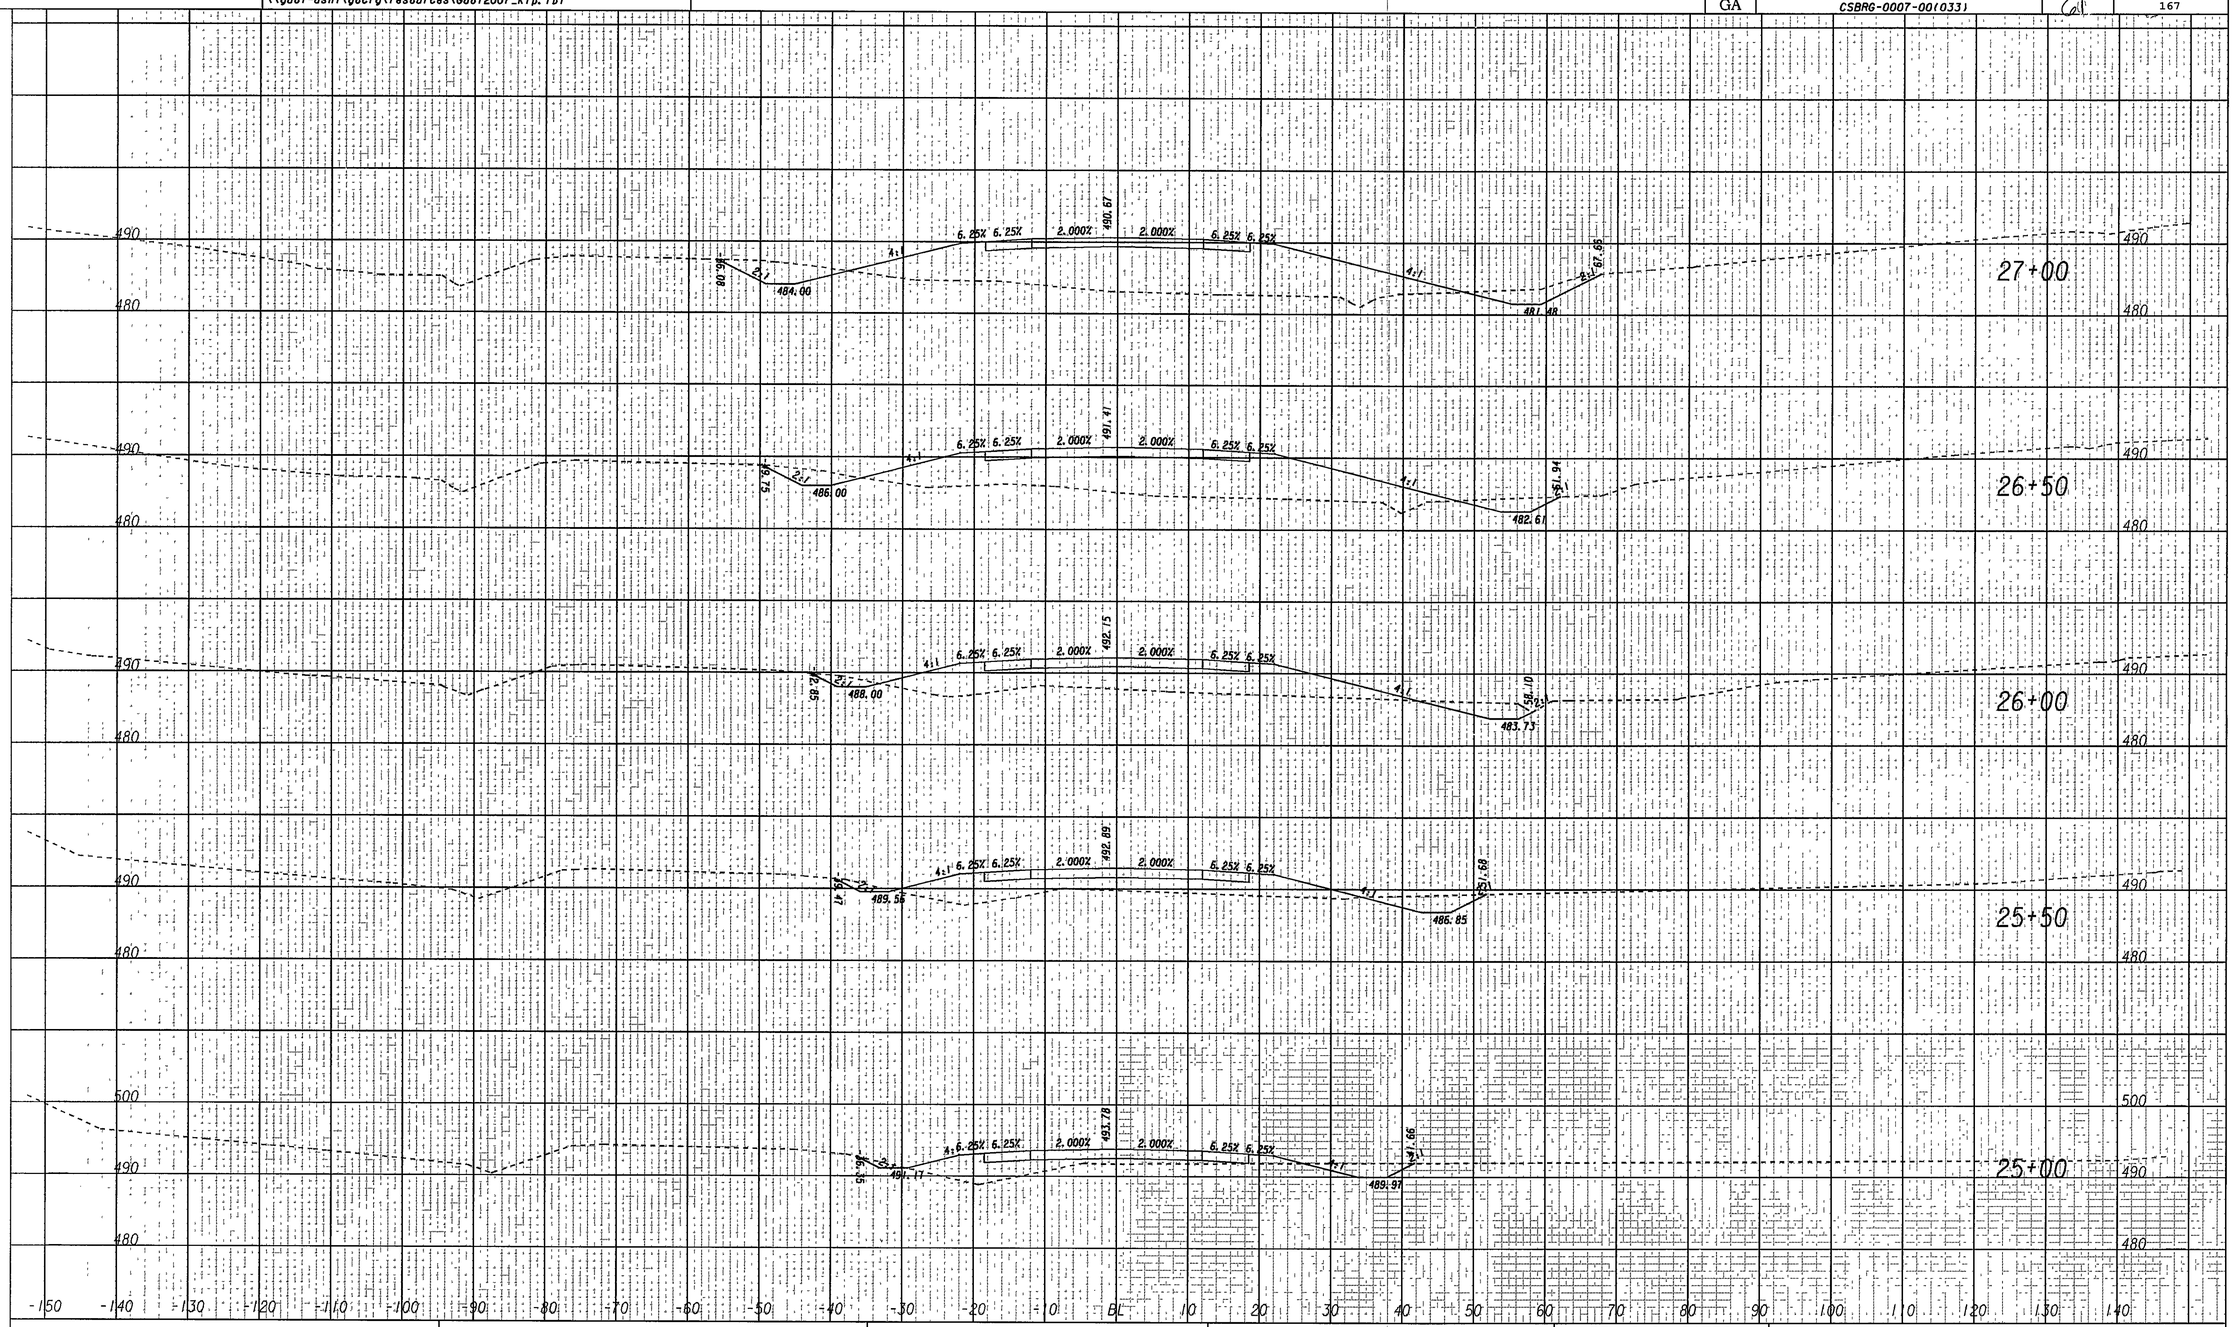

PROPERTY AND EXISTING R/W LINE
REQUIRED R/W LINE
CONSTRUCTION LIMITS
EASEMENT FOR CONSTR & MAINTENANCE OF SLOPES
EASEMENT FOR CONSTR OF SLOPES
EASEMENT FOR CONSTR OF DRIVES

BEGIN LIMIT OF ACCESS.....BLA
END LIMIT OF ACCESS.....ELA
LIMIT OF ACCESS
REQ'D R/W & LIMIT OF ACCESS

GEORGIA
DEPARTMENT OF TRANSPORTATION

SCALE 1 inch = 10 feet Vert.
SCALE 1 inch = 10 feet Horiz.

REVISION DATES

STATE OF GEORGIA
DEPARTMENT OF TRANSPORTATION
OFFICE: DISTRICT 2 DESIGN - TENNILLE
CROSS SECTIONS

STATE ROUTE 16

DRAWING No. 23-006

3/1/2007 SUXSEW

1/5/2012 3:38:31 PM \PLOT\OCF\a2 PDF Out mono 200dpi.gcf rotanner W:\0007033\Construction and RW Plans\Microstation Files\0007033-23-006.prf D2-Tennille