NOTE: ESA - SEE ENVIRONMENTAL RESOURCES IMPACT TABLE IN GENERAL NOTES FOR CONSTRUCTION RESTRICTIONS

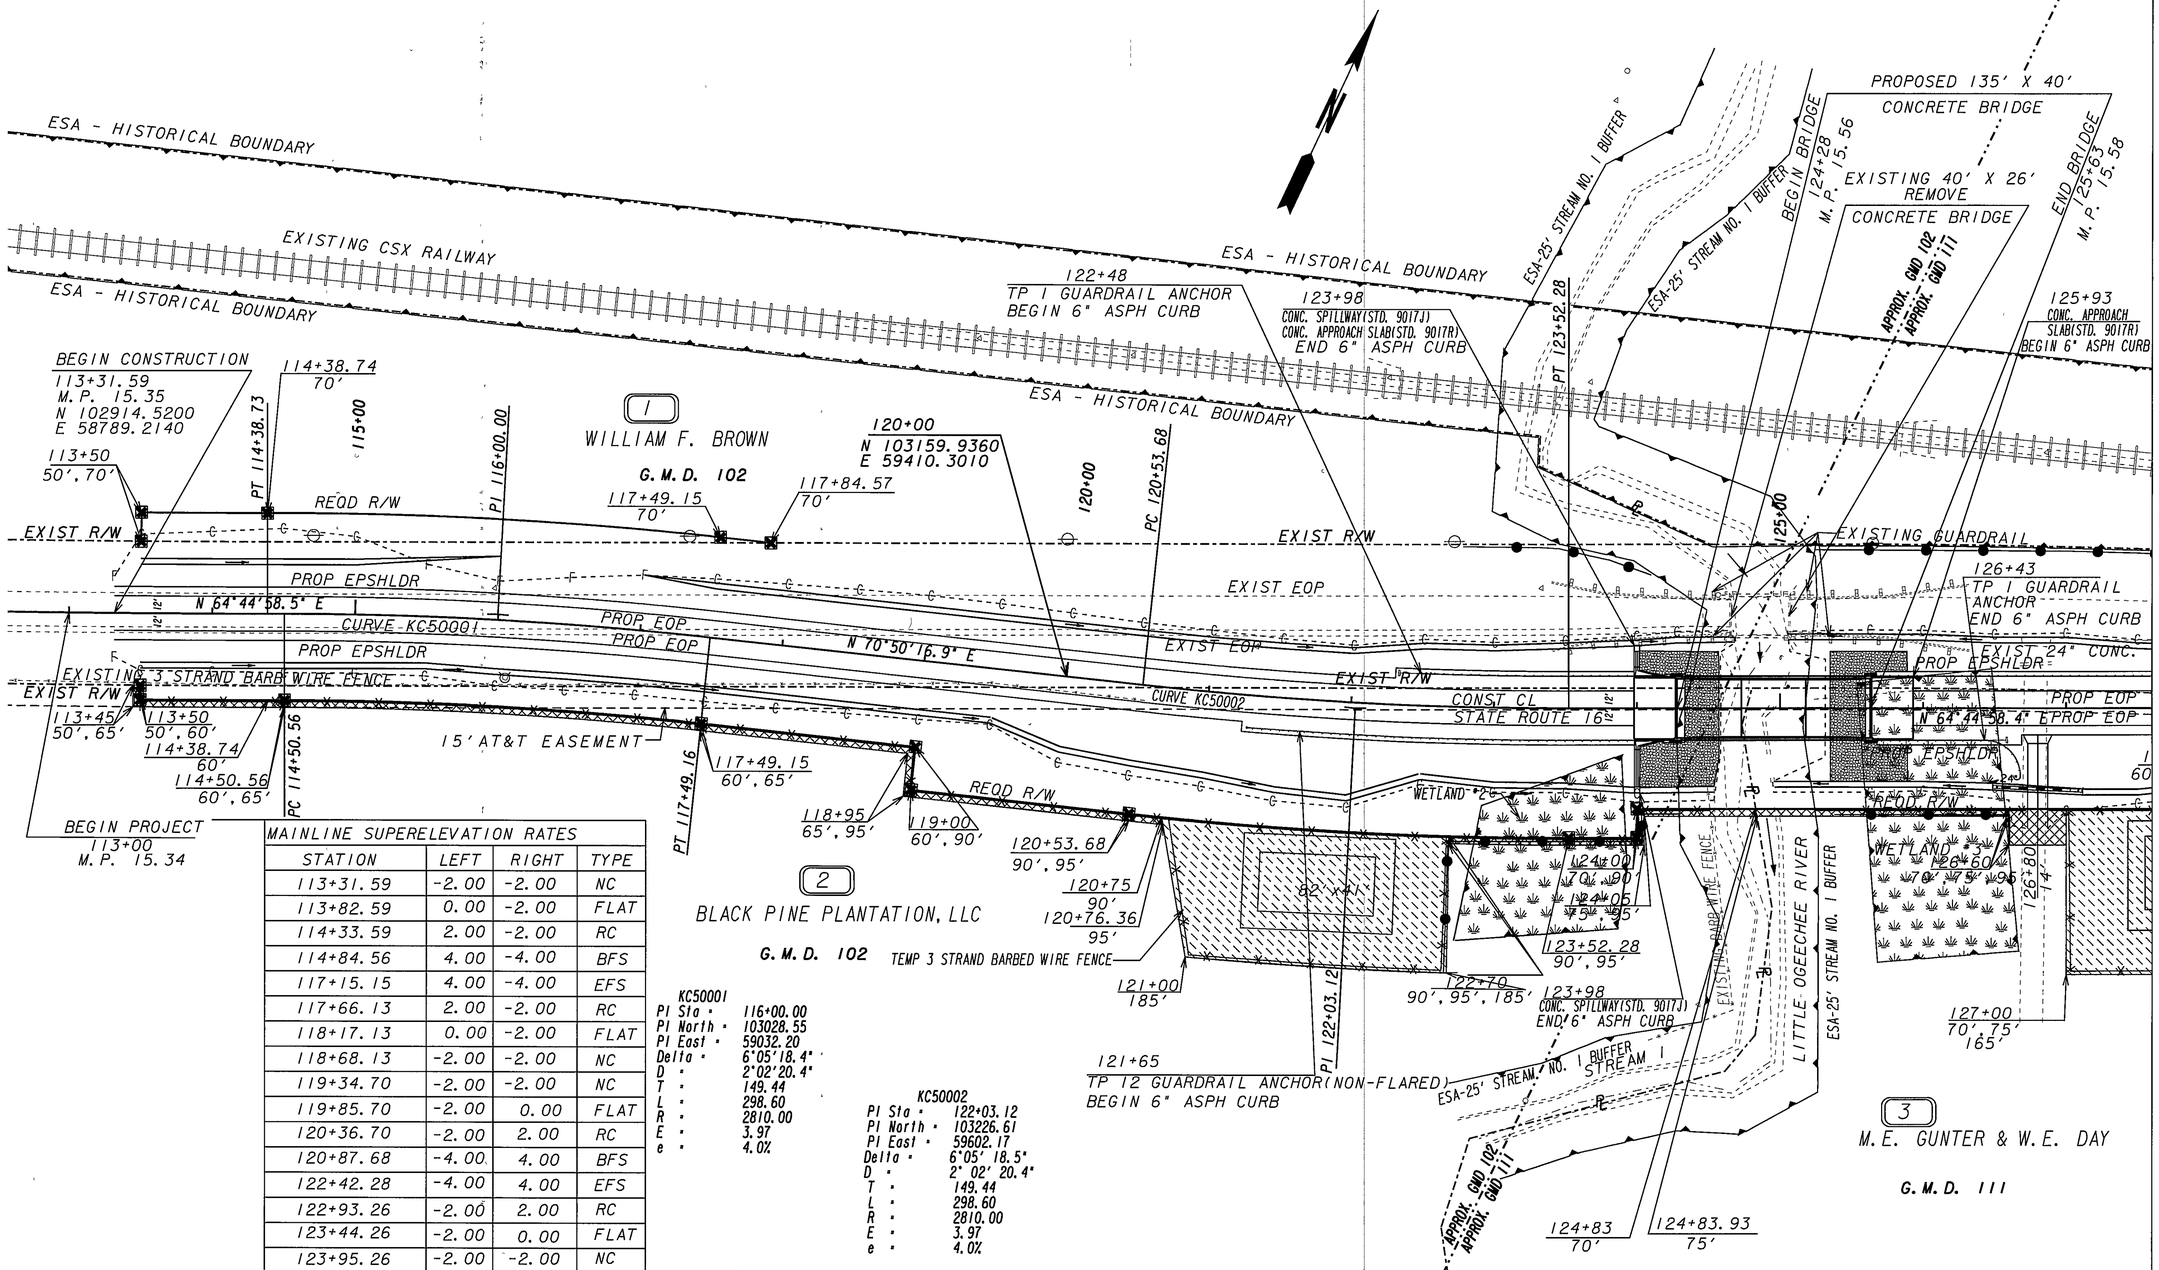

MAINLINE SUPERELEVATION RATES			
STATION	LEFT	RIGHT	TYPE
113+31.59	-2.00	-2.00	NC
113+82.59	0.00	-2.00	FLAT
114+33.59	2.00	-2.00	RC
114+84.56	4.00	-4.00	BFS
117+15.15	4.00	-4.00	EFS
117+66.13	2.00	-2.00	RC
118+17.13	0.00	-2.00	FLAT
118+68.13	-2.00	-2.00	NC
119+34.70	-2.00	-2.00	NC
119+85.70	-2.00	0.00	FLAT
120+36.70	-2.00	2.00	RC
120+87.68	-4.00	4.00	BFS
122+42.28	-4.00	4.00	EFS
122+93.26	-2.00	2.00	RC
123+44.26	-2.00	0.00	FLAT
123+95.26	-2.00	-2.00	NC

KC50001
PI Sta = 116+00.00
PI North = 103028.55
PI East = 59032.20
Delta = 6°05'18.4"
D = 2°02'20.4"
T = 149.44
L = 298.60
R = 2810.00
E = 3.97
e = 4.0%

KC50002
PI Sta = 122+03.12
PI North = 103226.61
PI East = 59602.17
Delta = 6°05'18.5"
D = 2° 02' 20.4"
T = 149.44
L = 298.60
R = 2810.00
E = 3.97
e = 4.0%

PROPERTY AND EXISTING R/W LINE
REQUIRED R/W LINE
CONSTRUCTION LIMITS
EASEMENT FOR CONSTR & MAINTENANCE OF SLOPES
EASEMENT FOR CONSTR OF SLOPES
EASEMENT FOR CONSTR OF DRIVES

BEGIN LIMIT OF ACCESS.....BLA
END LIMIT OF ACCESS.....ELA
LIMIT OF ACCESS
REQ'D R/W & LIMIT OF ACCESS

GEORGIA
DEPARTMENT OF TRANSPORTATION

SCALE IN FEET
0 50 100 200

REVISION DATES

STATE OF GEORGIA
DEPARTMENT OF TRANSPORTATION
OFFICE: DISTRICT 2 DESIGN - TENNILLE

MAINLINE PLAN

113+50 - 127+60

DRAWING No 13-001

3/1/2007 GPLM