MAINLINE SUPERELEVATION RATES			
STATION	LEFT	RIGHT	TYPE
131+22.53	-2.00	-2.00	NC
131+73.36	0.00	-2.00	FLAT
132+24.20	2.00	-2.00	RC
132+34.36	2.40	-2.40	BFS
137+71.04	2.40	-2.40	EFS
137+81.20	2.00	-2.00	RC
138+32.03	0.00	-2.00	FLAT
138+82.87	-2.00	-2.00	NC

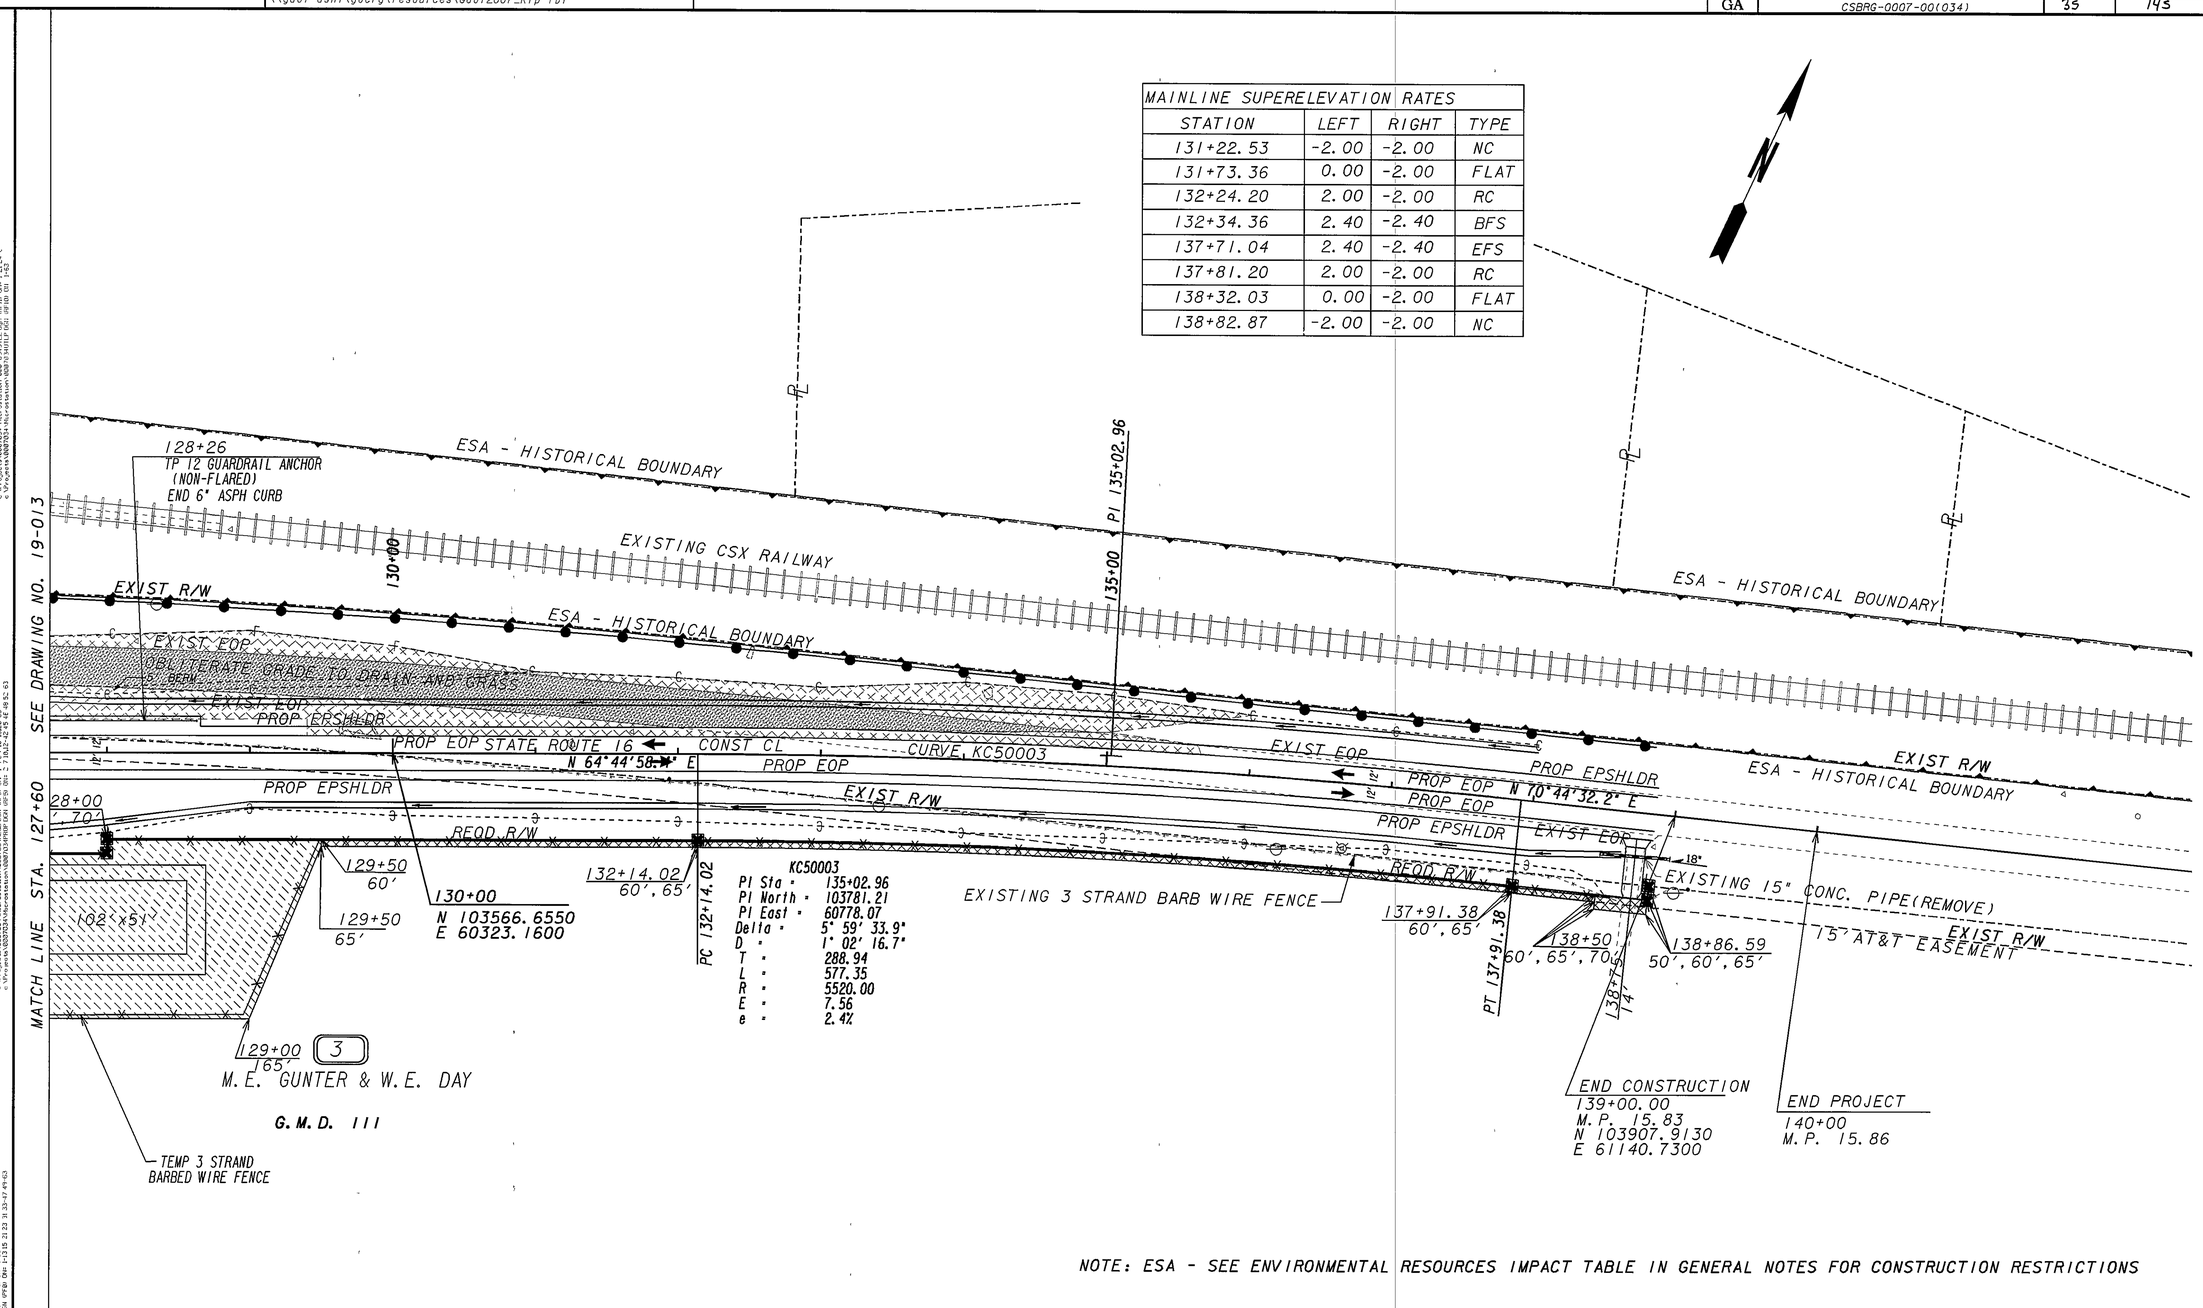

NOTE: ESA - SEE ENVIRONMENTAL RESOURCES IMPACT TABLE IN GENERAL NOTES FOR CONSTRUCTION RESTRICTIONS

PROPERTY AND EXISTING R/W LINE
REQUIRED R/W LINE
CONSTRUCTION LIMITS
EASEMENT FOR CONSTR & MAINTENANCE OF SLOPES
EASEMENT FOR CONSTR OF SLOPES
EASEMENT FOR CONSTR OF DRIVES

BEGIN LIMIT OF ACCESS.....BLA
END LIMIT OF ACCESS.....ELA
LIMIT OF ACCESS
REQ'D R/W & LIMIT OF ACCESS

GEORGIA
DEPARTMENT OF TRANSPORTATION

SCALE IN FEET
0 50 100 200

REVISION DATES

STATE OF GEORGIA
DEPARTMENT OF TRANSPORTATION
OFFICE: DISTRICT 2 DESIGN - TENNILLE

CONSTRUCTION STAGING PLAN

STAGE 3
127+60 - 138+86.59

DRAWING No. 19-019

3/1/2007 GPLN