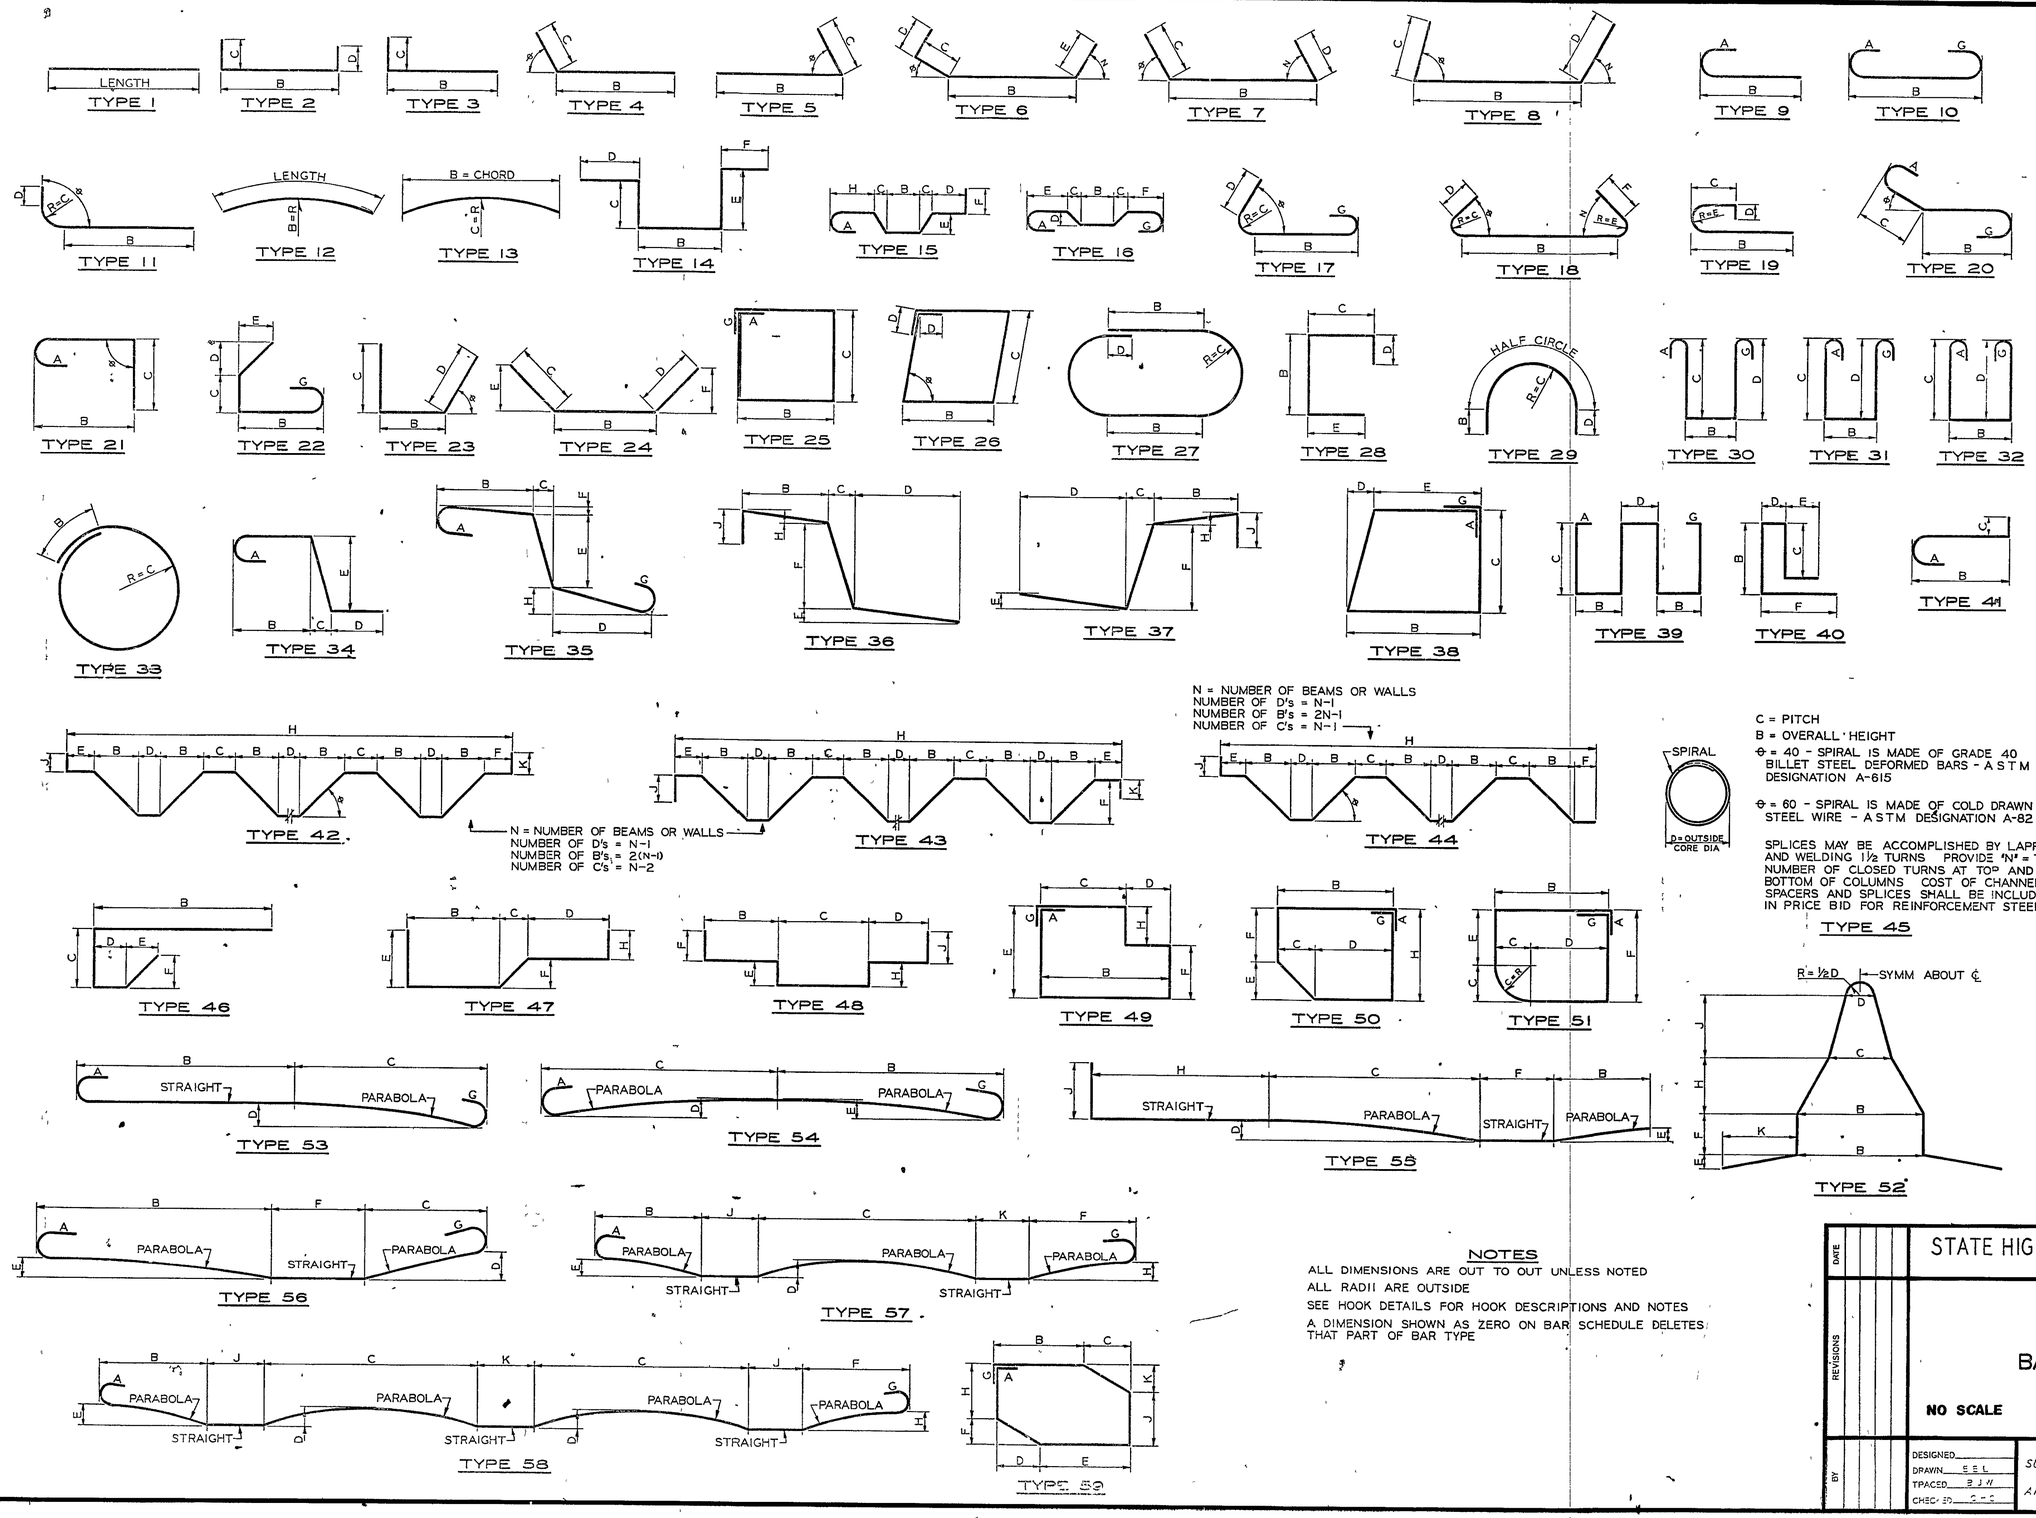

FED ROAD DIV NO	STATE	FED AID PROJ NO	STATE AID PROJ NO	FISCAL YEAR	SHEET NO	TOTAL SHEETS
3	GA	[illegible] (038)			89	145

HOOK DETAILS

RECOMMENDED 180° HOOKS

GRADE 40 ksi
D = 5d for #3 through #11
D = 10d for #14 and #18

GRADES 50-60-75 ksi
D = 6d for #3 through #8
D = 8d for #9, #10, and #11
D = 10d for #14 and #18

DETAILING DIMENSION — HOOK A or G — 4d or 2½ MIN — 180°

RECOMMENDED 180° END HOOK DIMENSIONS

BAR SIZE	GRADES 50-60-75 ksi		GRADE 40 ksi	
	A or G	J	A or G	J
#3	5	3	5	2¾
#4	6	4	6	3½
#5	7	5	7	4½
#6	8	6	8	5¼
#7	10	7	9	6¼
#8	11	8	10	7
#9	1-3	11¼	1-0	8
#10	1-5	1-0¾	1-1	9
#11	1-7	1-2¼	1-2	10
#14	2-2	1-8½	2-2	1-8½
#18	2-11	2-3	2-11	2-3
STYLE	1		2	

RECOMMENDED 90° END HOOK DIMENSIONS

ALL GRADES
D = 6d for #3 through #8
D = 8d for #9, #10, and #11
D = 10d for #14 and #18

DETAILING DIMENSION — 4d or 2½ MIN — 90°

BAR SIZE	HOOK A or G
#3	6
#4	8
#5	10
#6	1-0
#7	1-2
#8	1-4
#9	1-7
#10	1-10
#11	2-0
#14	2-7
#18	3-5
HOOK STYLE 3	

STIRRUP AND TIE HOOK

64 d or 2½" MIN — 90° — DETAILING DIMENSION — ℄ BEAM

HOOK A or G — 2½" MIN — 135° — DETAILING DIMENSION — ℄ BEAM

STIRRUPS
(TIES SIMILAR)

STIRRUP AND TIE HOOK DIMENSIONS
GRADES 40-50-60 ksi

BAR SIZE	D (in)	90° HOOK	135° HOOK	
		HOOK A or G	HOOK A or G	H Approx
#3	1½	4	4	2½
#4	2	4½	4½	3
#5	2½	6	5½	3¾
#6	3	6½	6½	4½
STYLE		4	5	

STYLE 6 = NO HOOK

HOOK STYLES DETAILED ON THIS SHEET ARE FOR ILLUSTRATION ONLY. ACTUAL HOOK STYLE FOR ANY PARTICULAR BAR WILL BE SHOWN UNDER A or G HEADING ON BAR SCHEDULE

C = PITCH
B = OVERALL HEIGHT
θ = 40 - SPIRAL IS MADE OF GRADE 40 BILLET STEEL DEFORMED BARS - ASTM DESIGNATION A-615
θ = 60 - SPIRAL IS MADE OF COLD DRAWN STEEL WIRE - ASTM DESIGNATION A-82

SPLICES MAY BE ACCOMPLISHED BY LAPPING AND WELDING 1½ TURNS. PROVIDE 'N' = TOTAL NUMBER OF CLOSED TURNS AT TOP AND BOTTOM OF COLUMNS. COST OF CHANNEL SPACERS AND SPLICES SHALL BE INCLUDED IN PRICE BID FOR REINFORCEMENT STEEL

NOTES

ALL DIMENSIONS ARE OUT TO OUT UNLESS NOTED
ALL RADII ARE OUTSIDE
SEE HOOK DETAILS FOR HOOK DESCRIPTIONS AND NOTES
A DIMENSION SHOWN AS ZERO ON BAR SCHEDULE DELETES THAT PART OF BAR TYPE

STATE HIGHWAY DEPARTMENT OF GEORGIA
BRIDGE DIVISION

STANDARD
BAR BENDING DETAILS

NO SCALE — AUGUST 1969

DATE | REVISIONS | BY

DESIGNED
DRAWN S E L
TRACED B J W
CHECKED C - C

SUBMITTED R L Chapman Jr. BRIDGE ENGINEER
APPROVED STATE HIGHWAY ENGINEER

NUMBER 3901