7/12/2012 8:23:02 AM \\GDOT-DSN1\GOPLOT\QCF\d2_PDF_Out_mono_200dpi.qcf fgrimes C:\Projects\0007034\Microstation\0007034-54-01.prt

USE ON CONSTRUCTION

7/12/2012 Thu Jul 12 08:23:03 2012	\\gdot-dsn1\gocfg\resources\Gdot2007_Klp.tbl	C:\Projects\0007034\Microstation\0007034ER01.DGN	STATE	PROJECT NUMBER	SHEET NO.	TOTAL SHEETS
fgrimes			GA	CSBHG-0007-00(034)	130	145

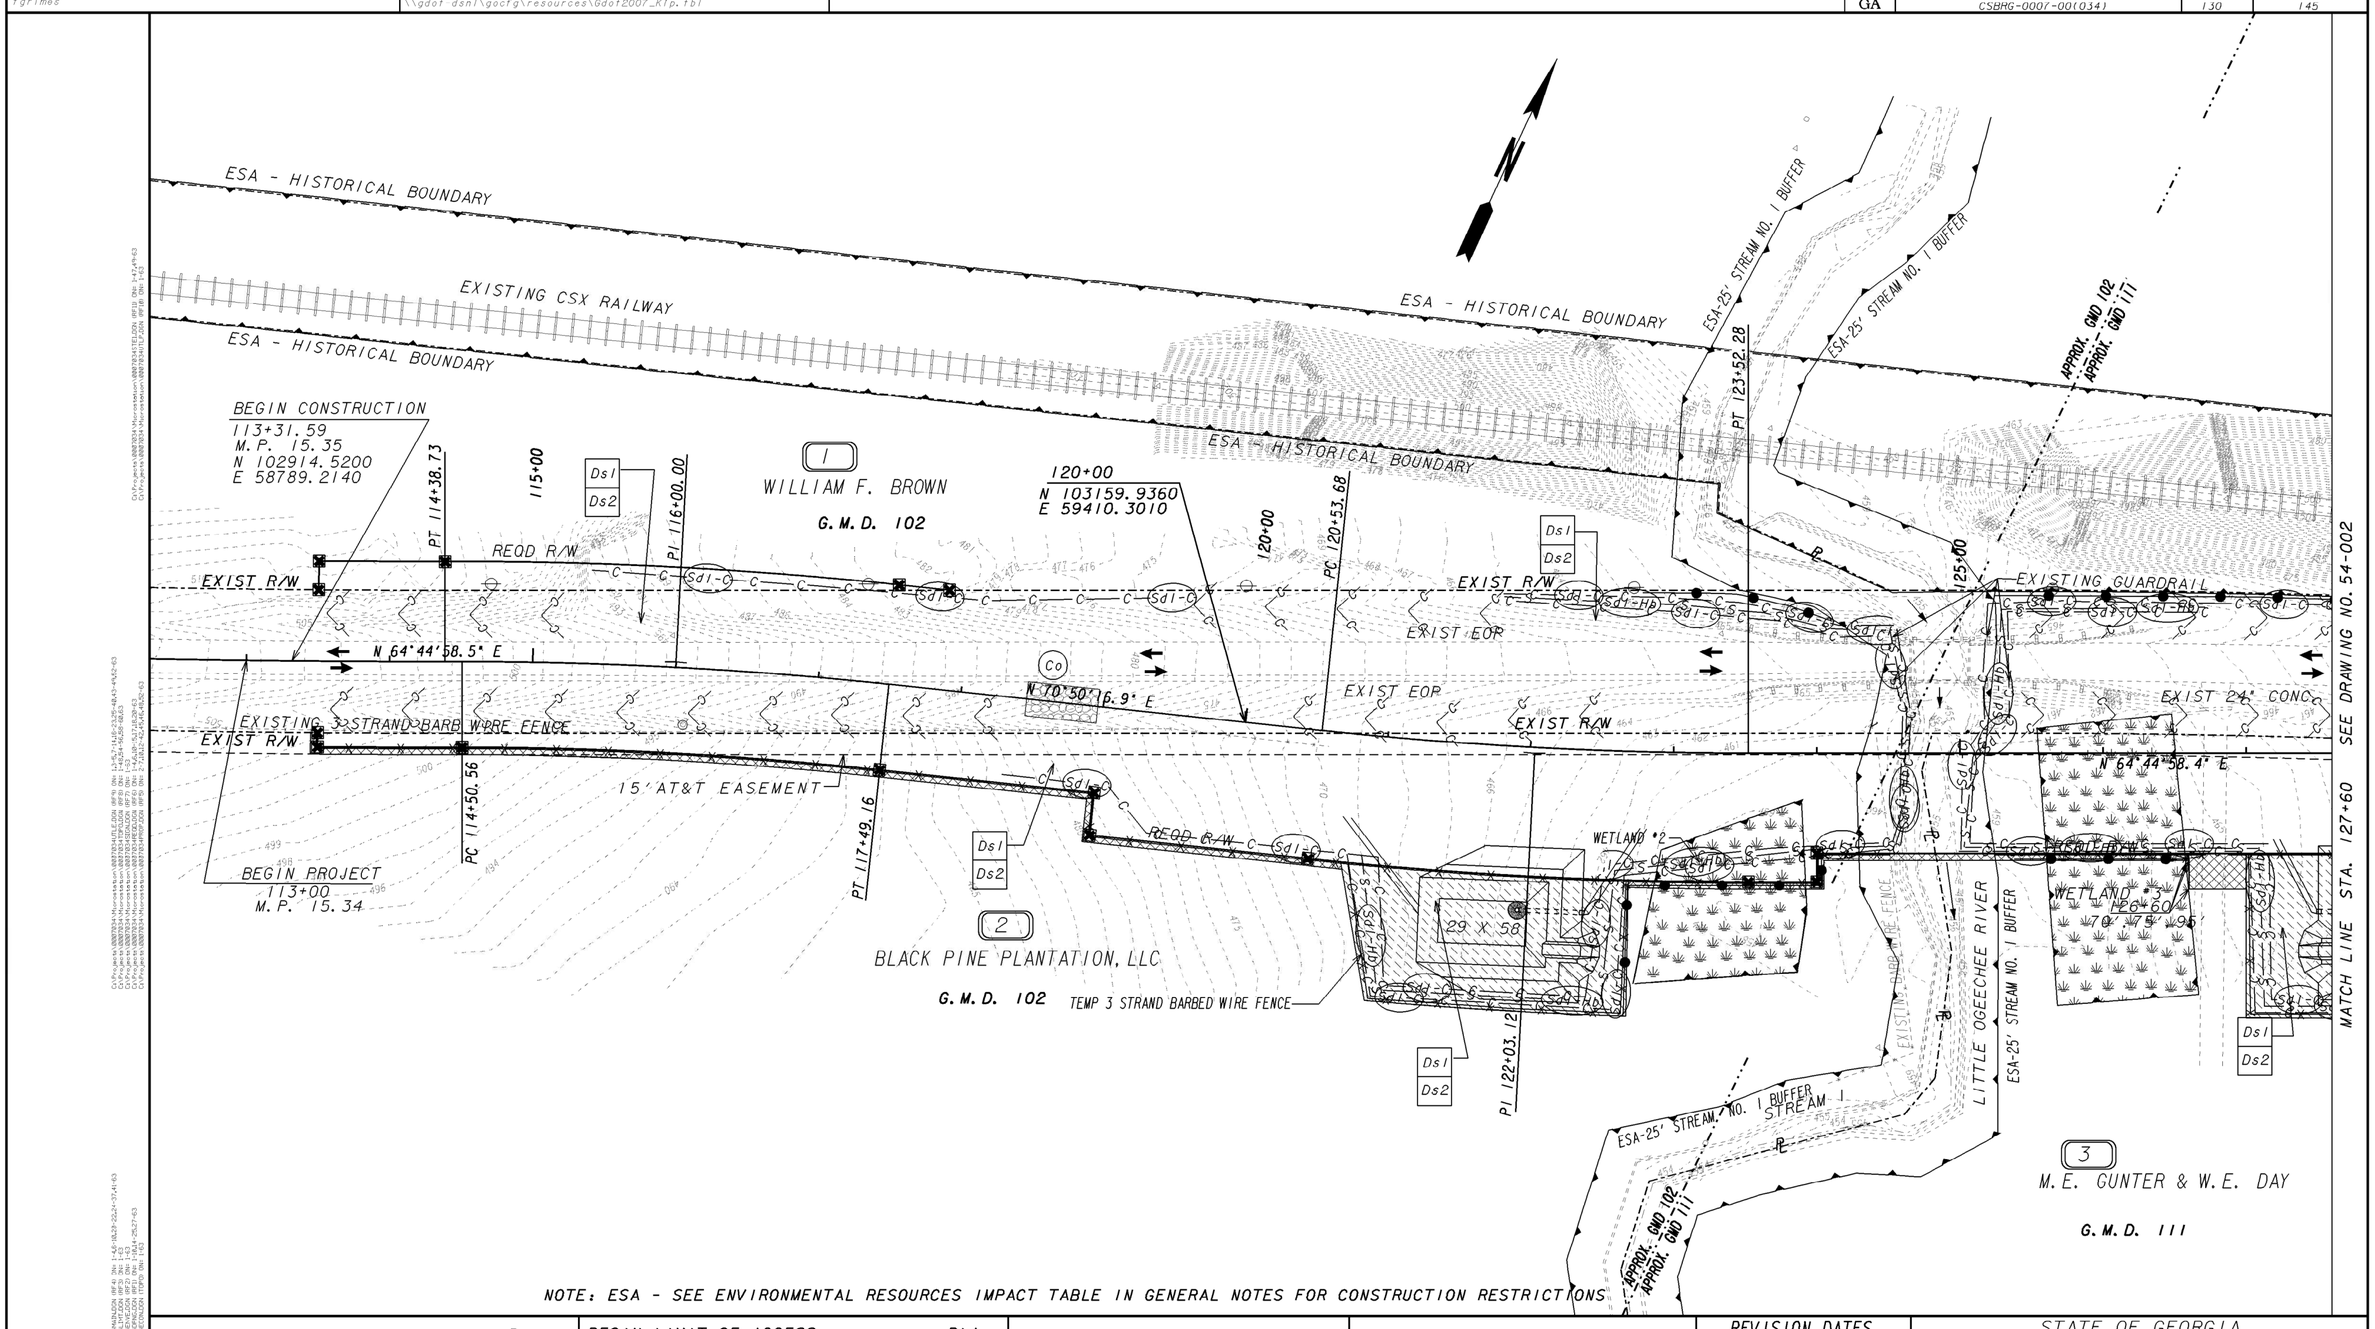

NOTE: ESA - SEE ENVIRONMENTAL RESOURCES IMPACT TABLE IN GENERAL NOTES FOR CONSTRUCTION RESTRICTIONS

PROPERTY AND EXISTING R/W LINE
REQUIRED R/W LINE
CONSTRUCTION LIMITS
EASEMENT FOR CONSTR & MAINTENANCE OF SLOPES
EASEMENT FOR CONSTR OF SLOPES
EASEMENT FOR CONSTR OF DRIVES

BEGIN LIMIT OF ACCESS.....BLA
END LIMIT OF ACCESS.....ELA
LIMIT OF ACCESS
REQ'D R/W & LIMIT OF ACCESS

GEORGIA
DEPARTMENT OF TRANSPORTATION

SCALE IN FEET
0 50 100 200

REVISION DATES		
7/12/12		

STATE OF GEORGIA
DEPARTMENT OF TRANSPORTATION
OFFICE: DISTRICT 2 DESIGN - TENNILLE

BMP LOCATION DETAILS

INITIAL STAGE
113+50 - 127+60

DRAWING NO. 54-001

3/1/2007 GPLN

7/12/2012 8:23:02 AM \\GDOT-DSN1\GOPLOT\QCF\d2_PDF_Out_mono_200dpi.qcf fgrimes C:\Projects\0007034\Microstation\0007034-54-01.prf D2-Tennille