STATE	PROJECT NUMBER	SHEET NO.	TOTAL SHEETS
GA	CSBRG-0007-00(041)	23	150

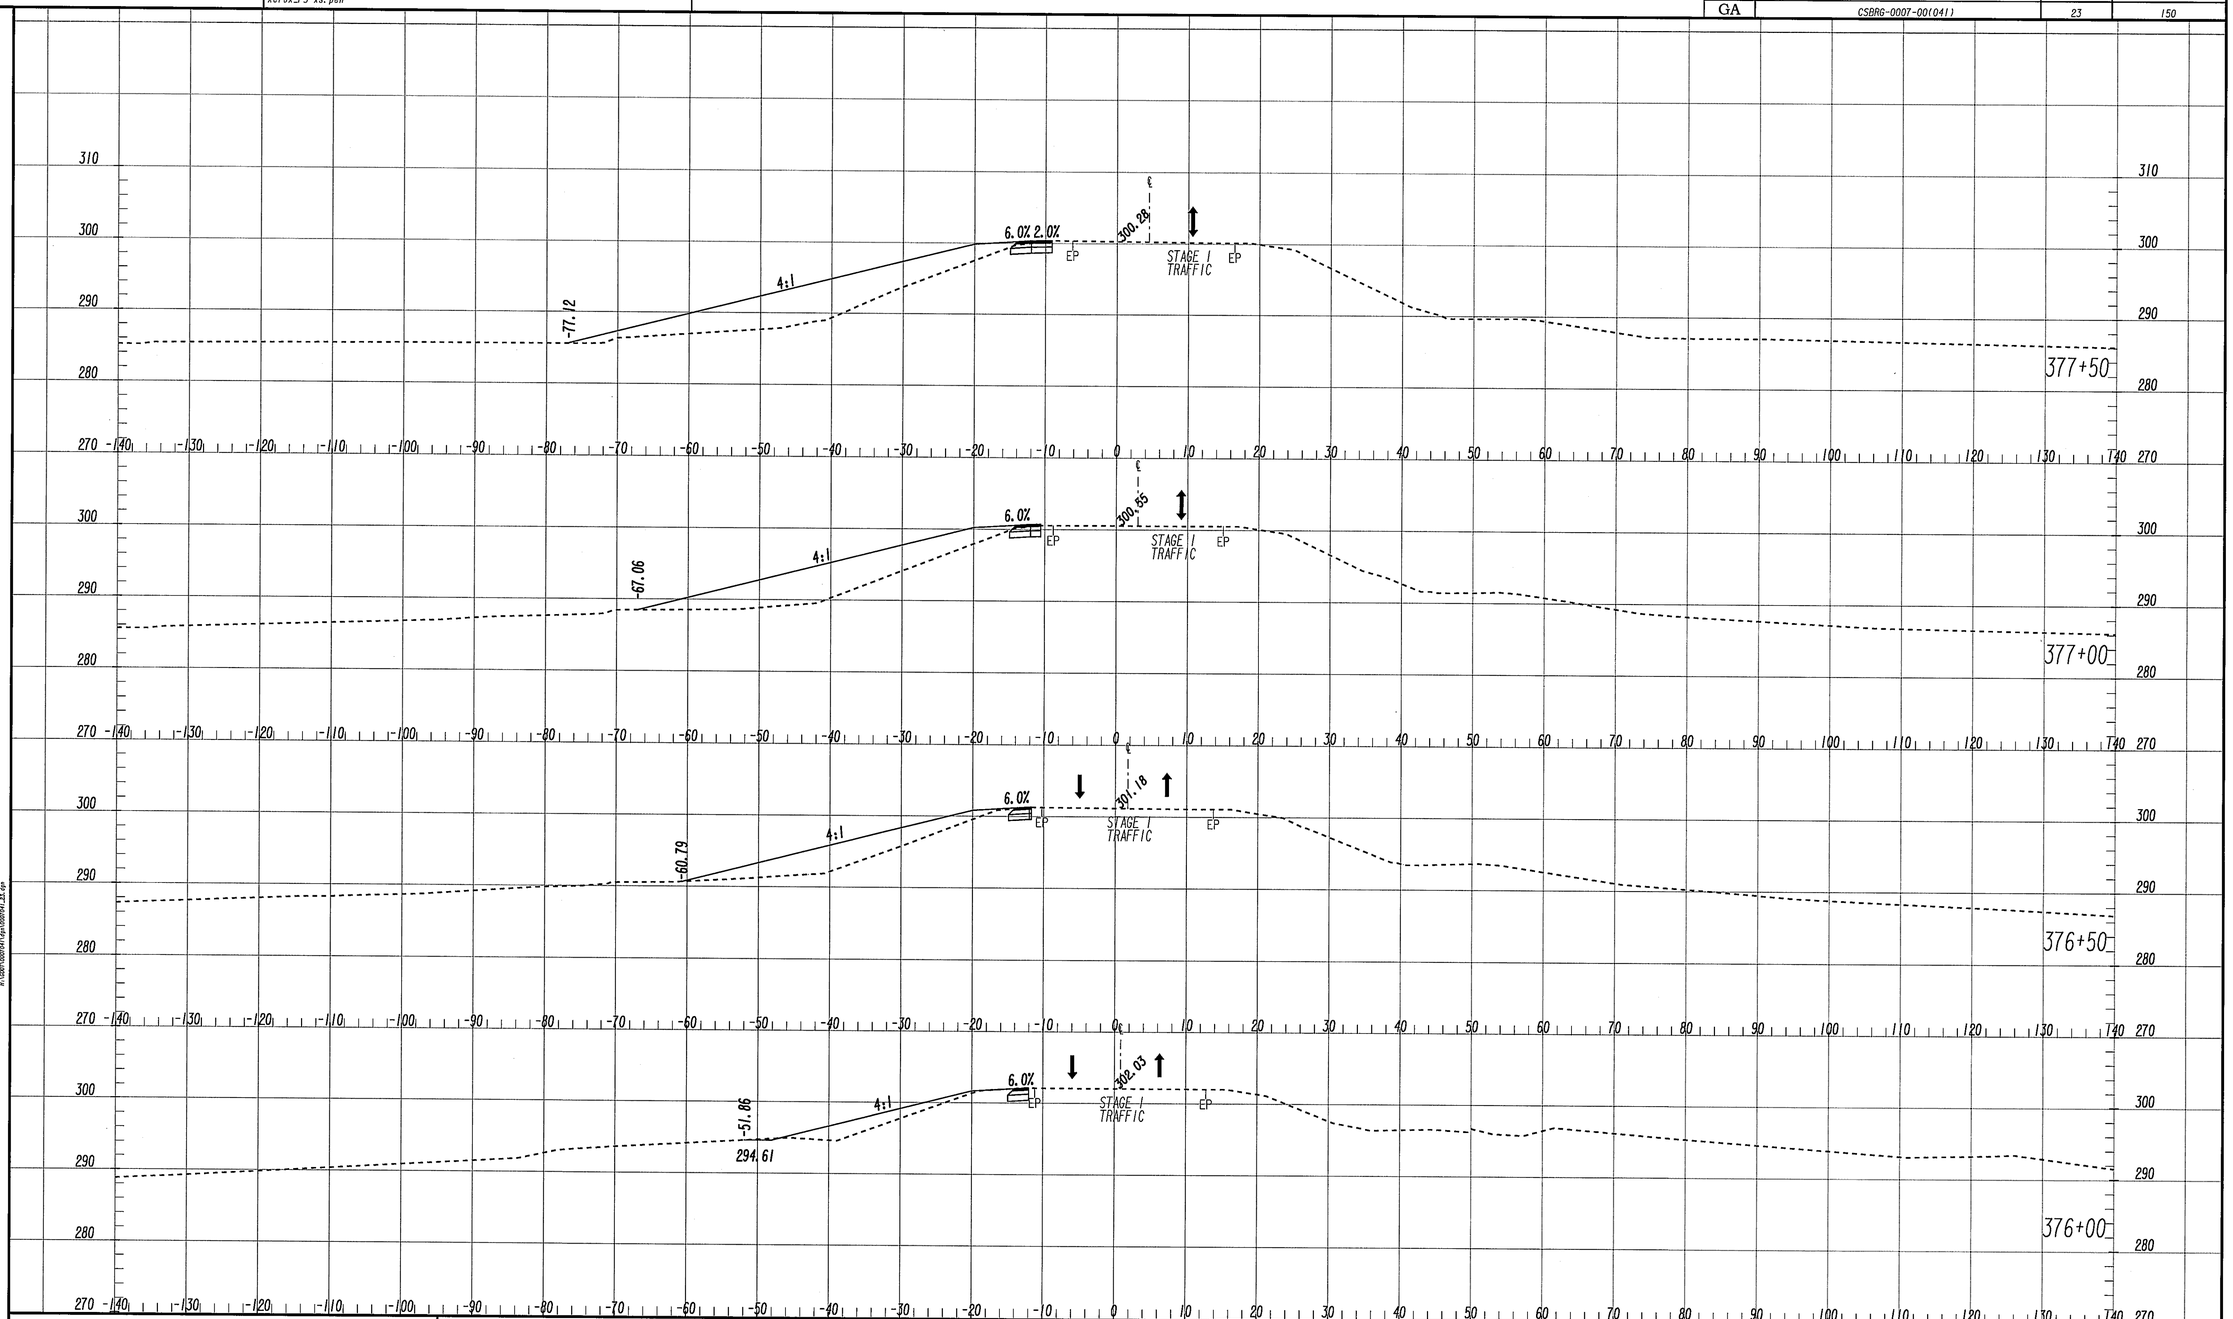

ATKINS

(SCALE IN FEET)
H. 0 10 20 30
V. 0 10 20 30

REVISION DATES

STATE OF GEORGIA
DEPARTMENT OF TRANSPORTATION
OFFICE: PROGRAM DELIVERY

CROSS SECTIONS
CONSTRUCTION STAGING
SR 47 - STAGE I
STA. 376+00 TO STA. 377+50

DRAWING No. 19-004

5/20/2011 SUXSEW