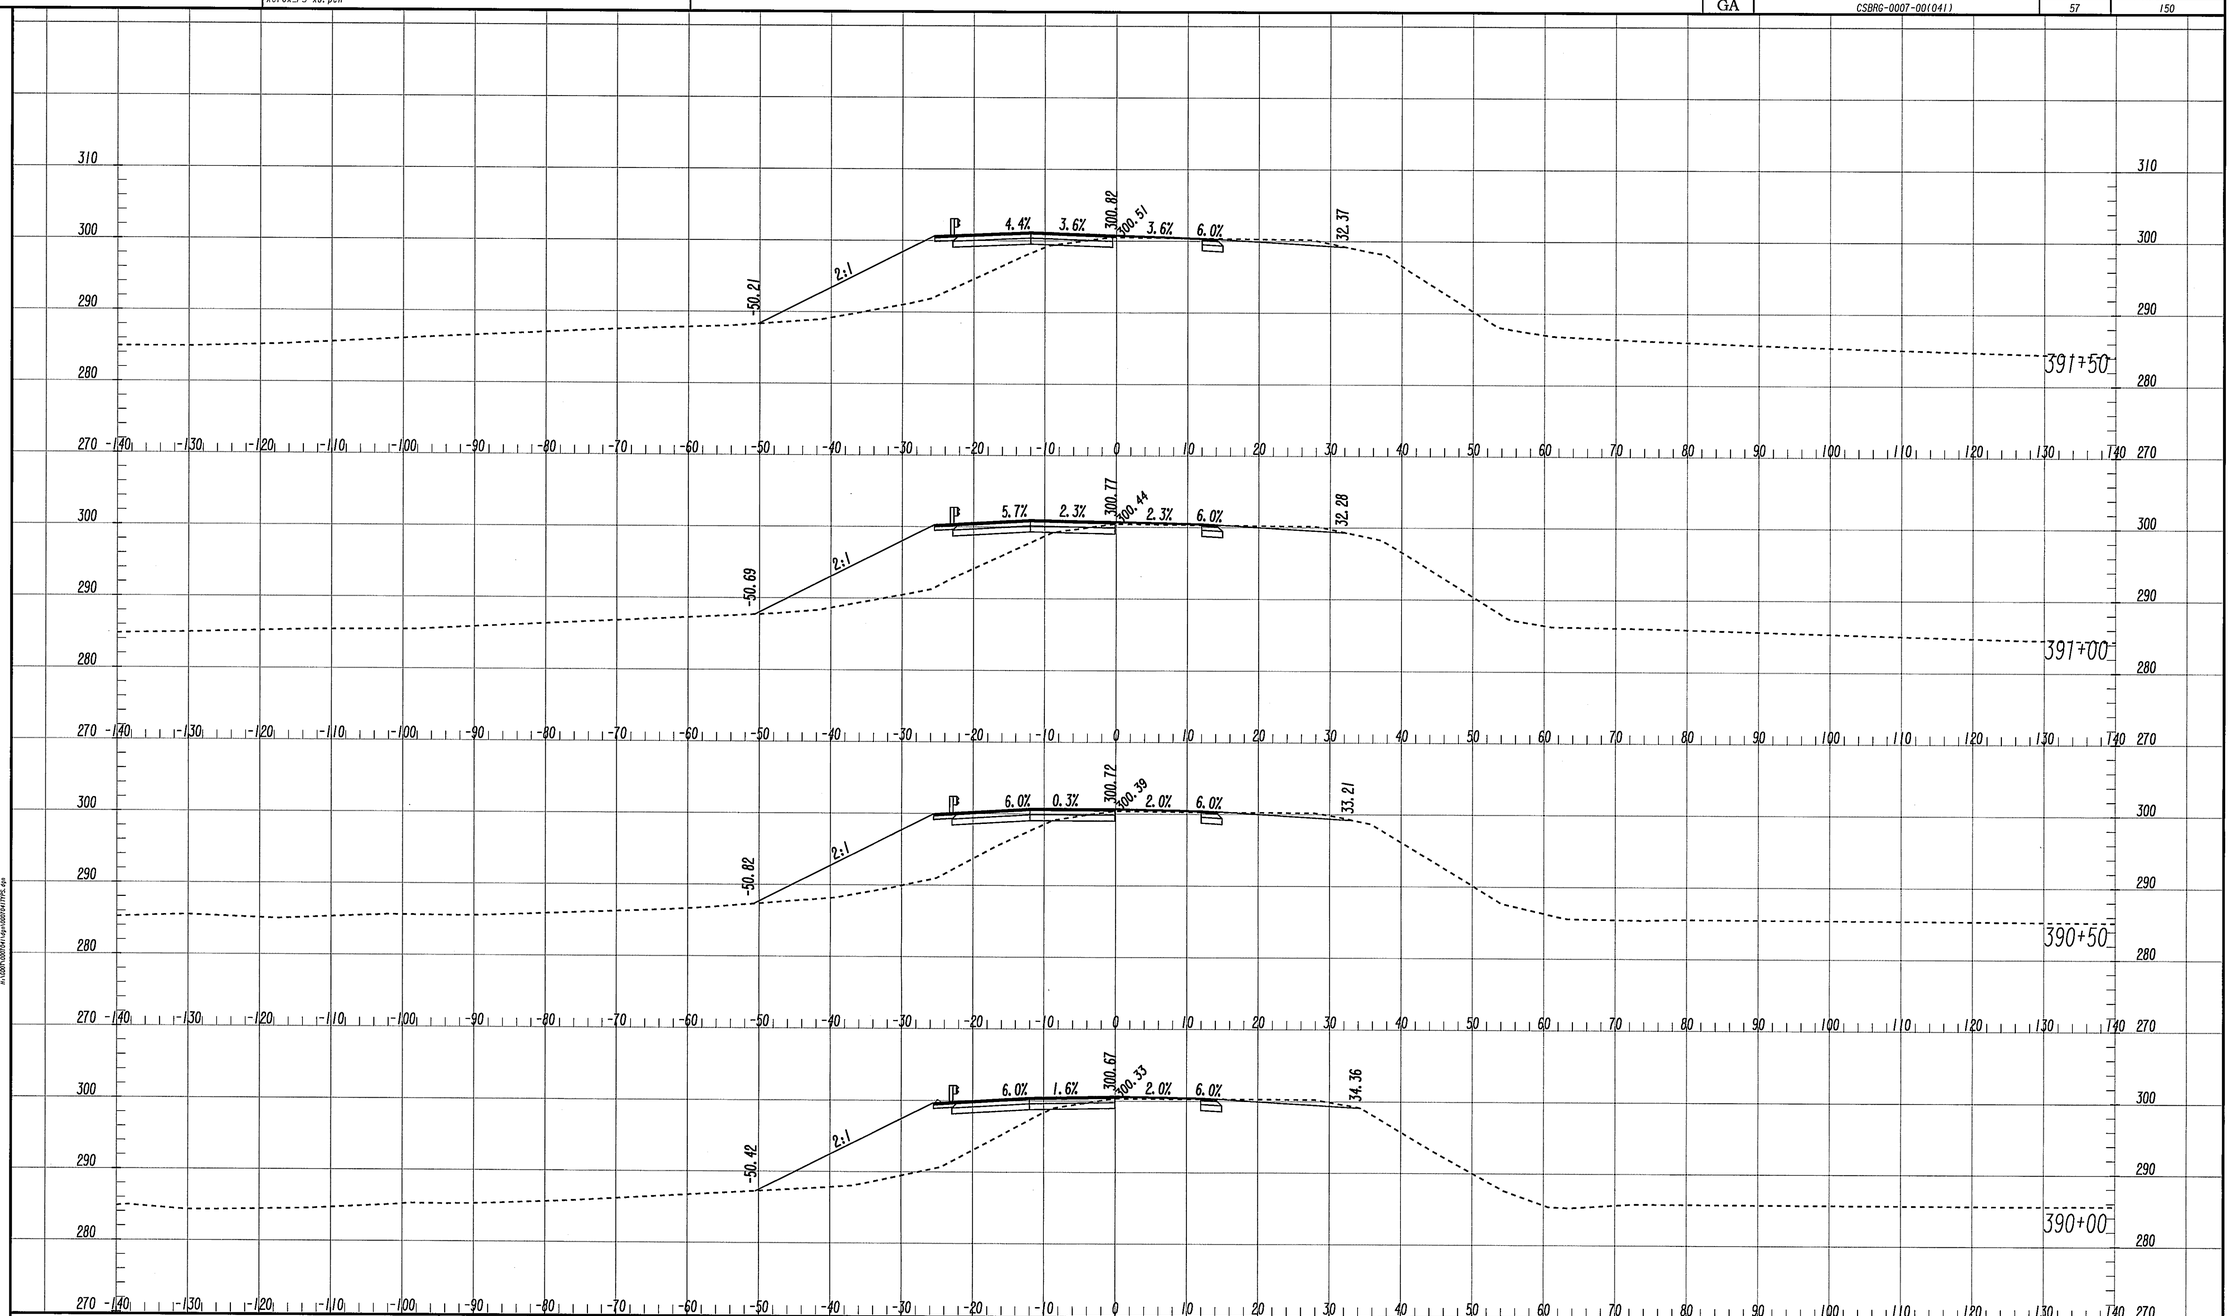

ATKINS

(SCALE IN FEET)
H. 0 10 20 30
V. 0 10 20 30

REVISION DATES		

STATE OF GEORGIA
DEPARTMENT OF TRANSPORTATION
OFFICE: PROGRAM DELIVERY

CROSS SECTIONS

SR 47
STA. 390+00 TO STA. 391+50

DRAWING No. 23-009

5/20/2011 SUXSEW