NOTE - ACTIVE TEMPORARY PERIMETER BMP'S CONSTRUCTED IN STAGE 1A SHALL BE MAINTAINED AND ADJUSTED AS NECESSARY IN STAGE 1 AND STAGE 2. INSTALL REQUIRED BMP'S AS SHOWN IN STAGE 1 AND STAGE 2 CONSTRUCTION.

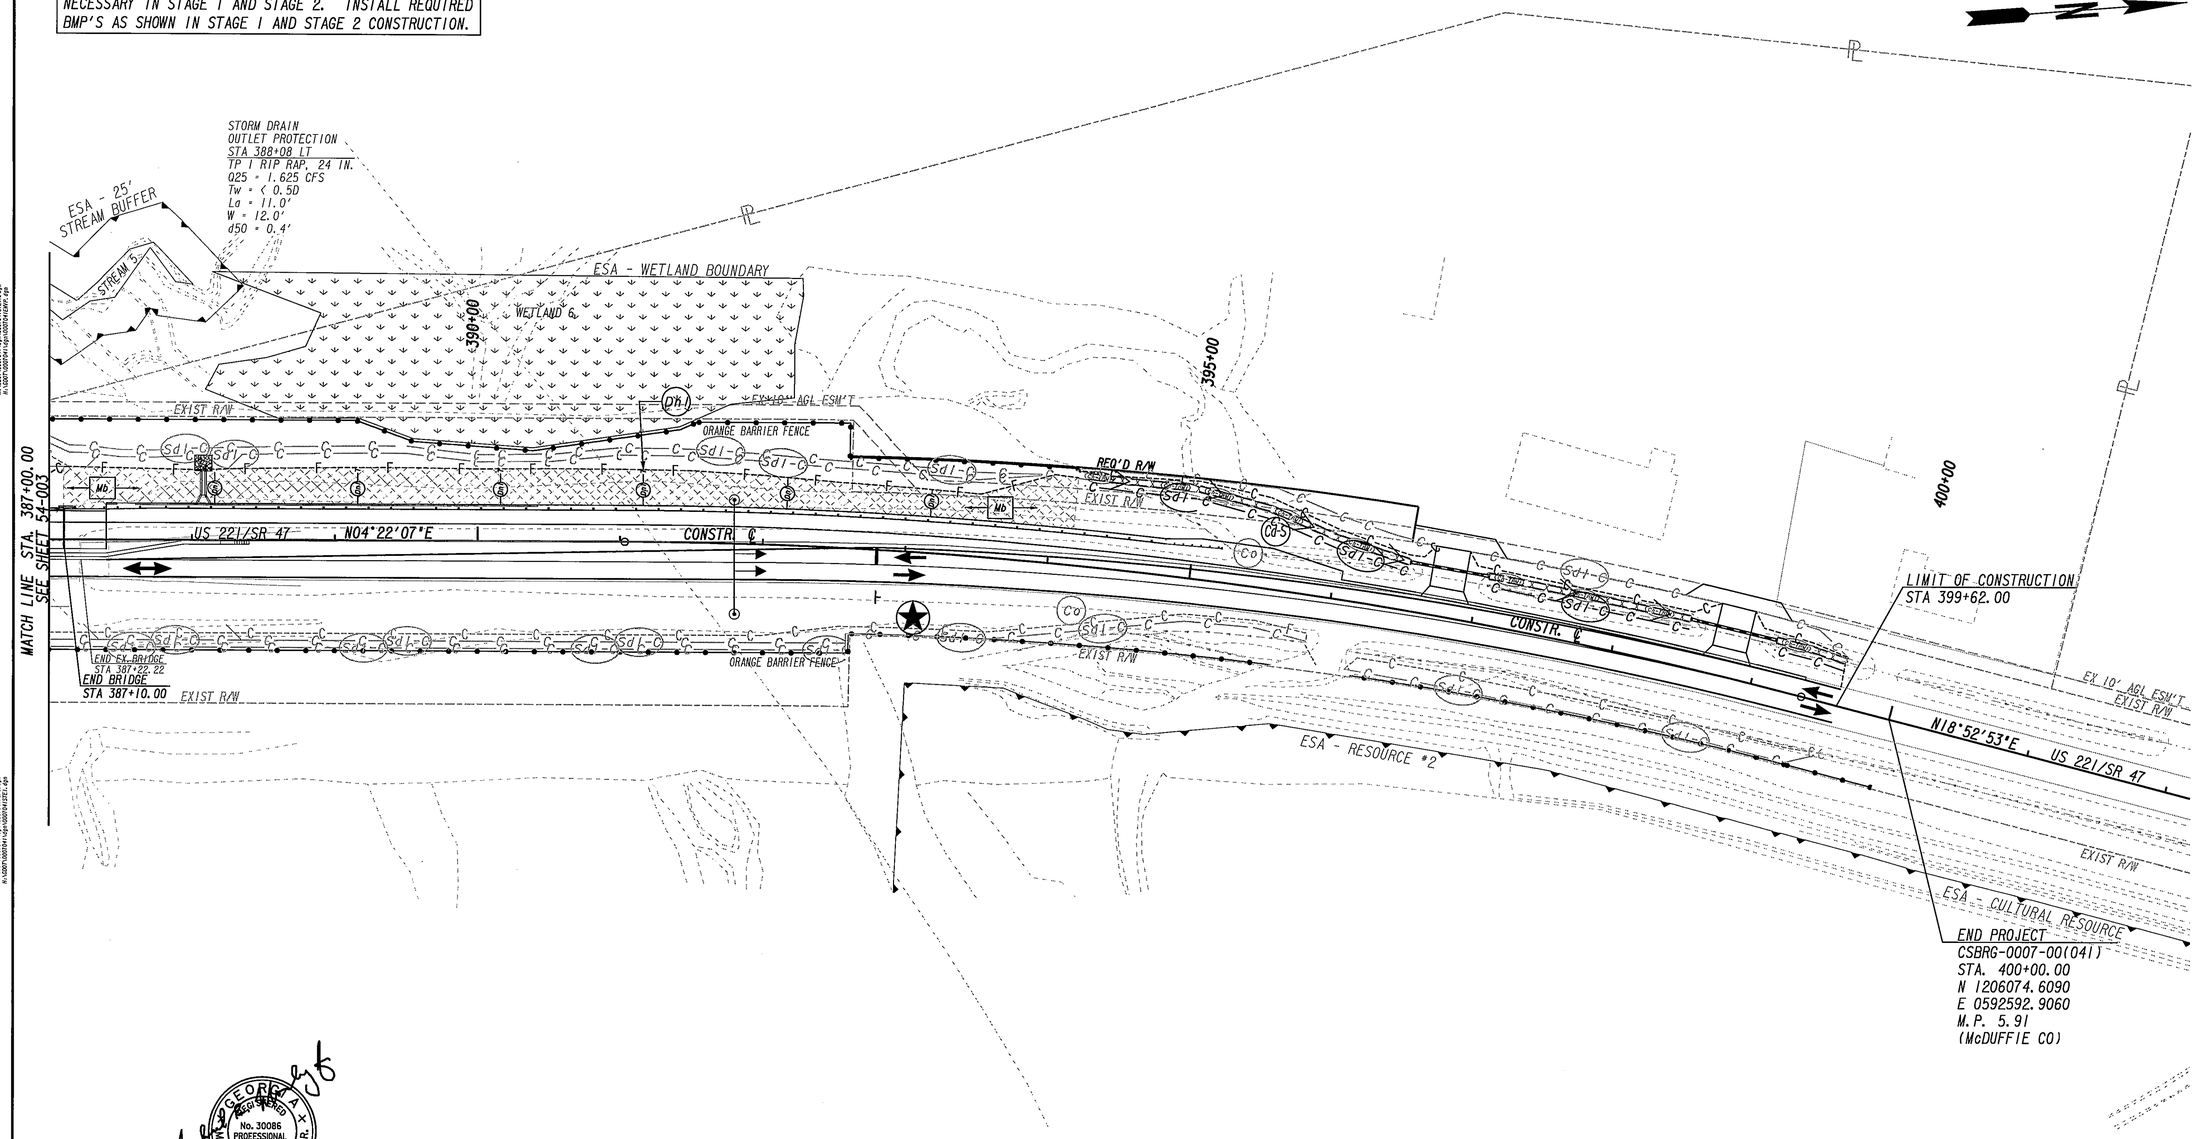

GEORGIA REGISTERED No. 30086 PROFESSIONAL ENGINEER 10/25/2013 MICHAEL R. MOSELEY, JR.

GSWCC LEVEL II Certification #0000007827

ESA - SEE ENVIRONMENTAL RESOURCES IMPACT TABLE IN GENERAL NOTES FOR CONSTRUCTION RESTRICTIONS.

PROPERTY AND EXISTING R/W LINE	
REQUIRED R/W LINE	
CONSTRUCTION LIMITS	
EASEMENT FOR CONSTR & MAINTENANCE OF SLOPES	
EASEMENT FOR CONSTR OF SLOPES	
EASEMENT FOR CONSTR OF DRIVES	

LEGEND

PAVEMENT REMOVAL	
PERMANENT CONSTRUCTION	
MILL & OVERLAY CONSTRUCTION	
OPEN LANES OF TRAFFIC	

ATKINS

SCALE IN FEET
0 50 100 200

REVISION DATES		
10/28/2013		

STATE OF GEORGIA
DEPARTMENT OF TRANSPORTATION
OFFICE: PROGRAM DELIVERY

BMP LOCATION DETAILS

SR 47 - STAGE 1

DRAWING No. 54-004

6/20/2011 GPLN