COUNTY	PROJECT NUMBER	SHEET NO.	TOTAL SHEETS
WALKER	CSSTP-0007-00(081)	91	97

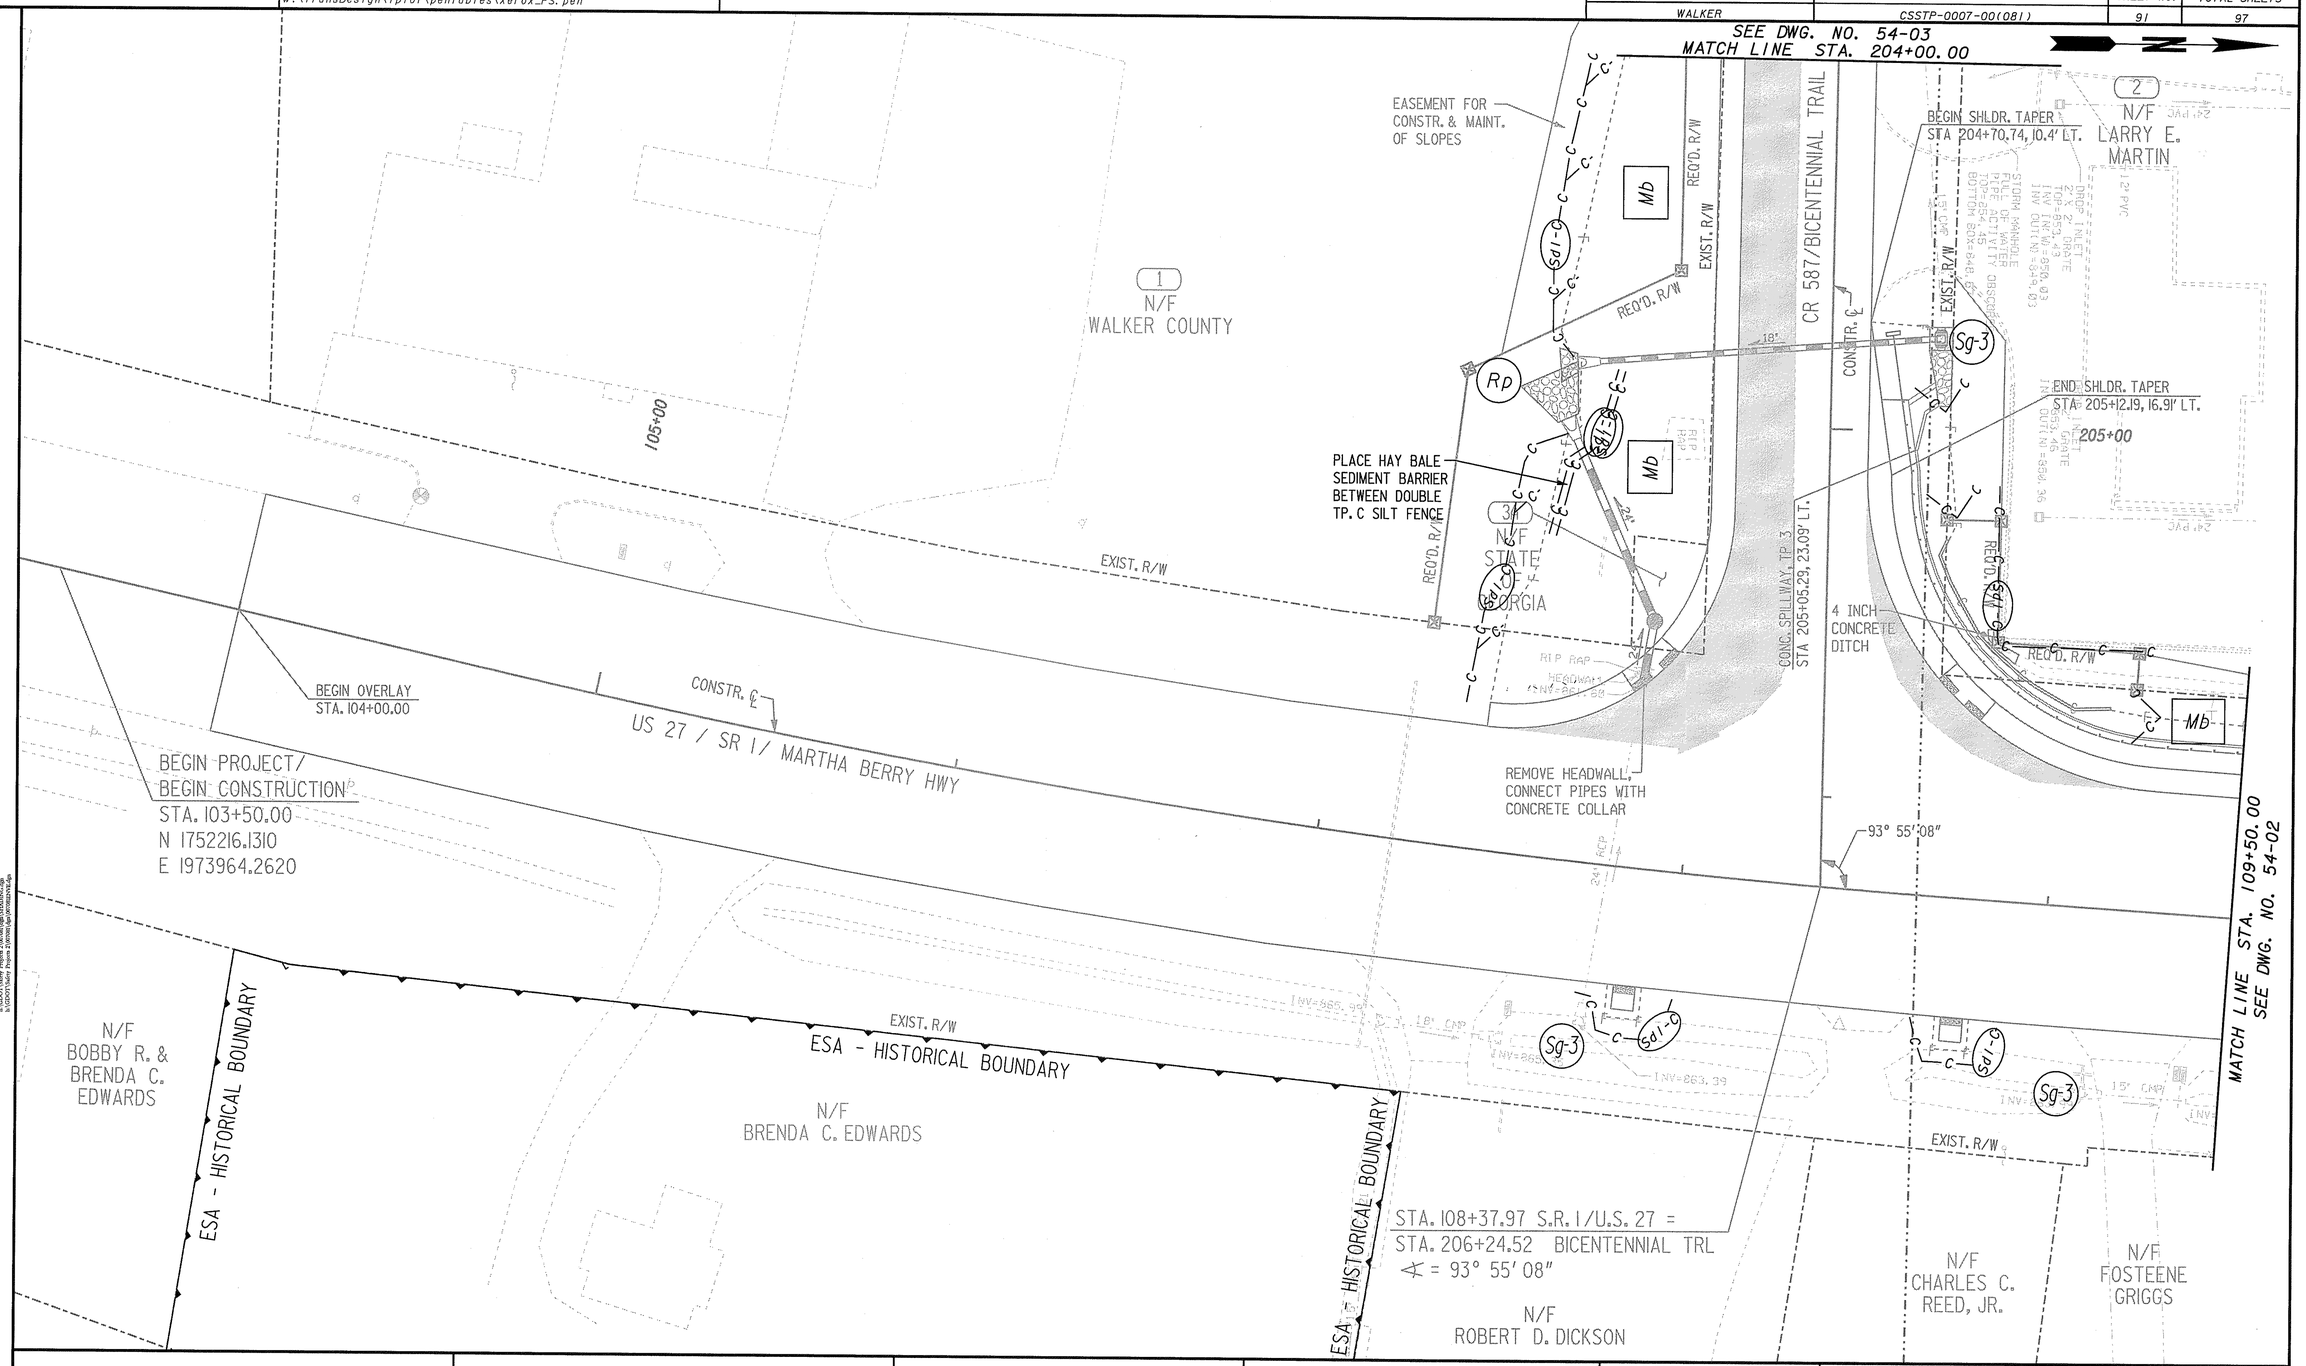

PBS&J

SCALE IN FEET
0 20 40 80

REVISION DATES		
01/04/2011		

STATE OF GEORGIA
DEPARTMENT OF TRANSPORTATION
OFFICE: TRAFFIC SAFETY & DESIGN

BMP LOCATION DETAILS

SR 1 @ BICENTENNIAL TRAIL

DRAWING No. 54-01