10/12/2011 8:56:48 AM Plot File
USER:max C:\GDOT\GDOTROAD\tables\Gplotborder.tbl
C:\Documents and Settings\Max\Desktop\Charlotte Rowell\007103SG03.dgn(ON=1-63))

STATE	PROJECT NUMBER	SHEET NO.	TOTAL SHEETS
GA	CSSTP-0007-00 (103)	290	537

VOID

PHASING DIAGRAM

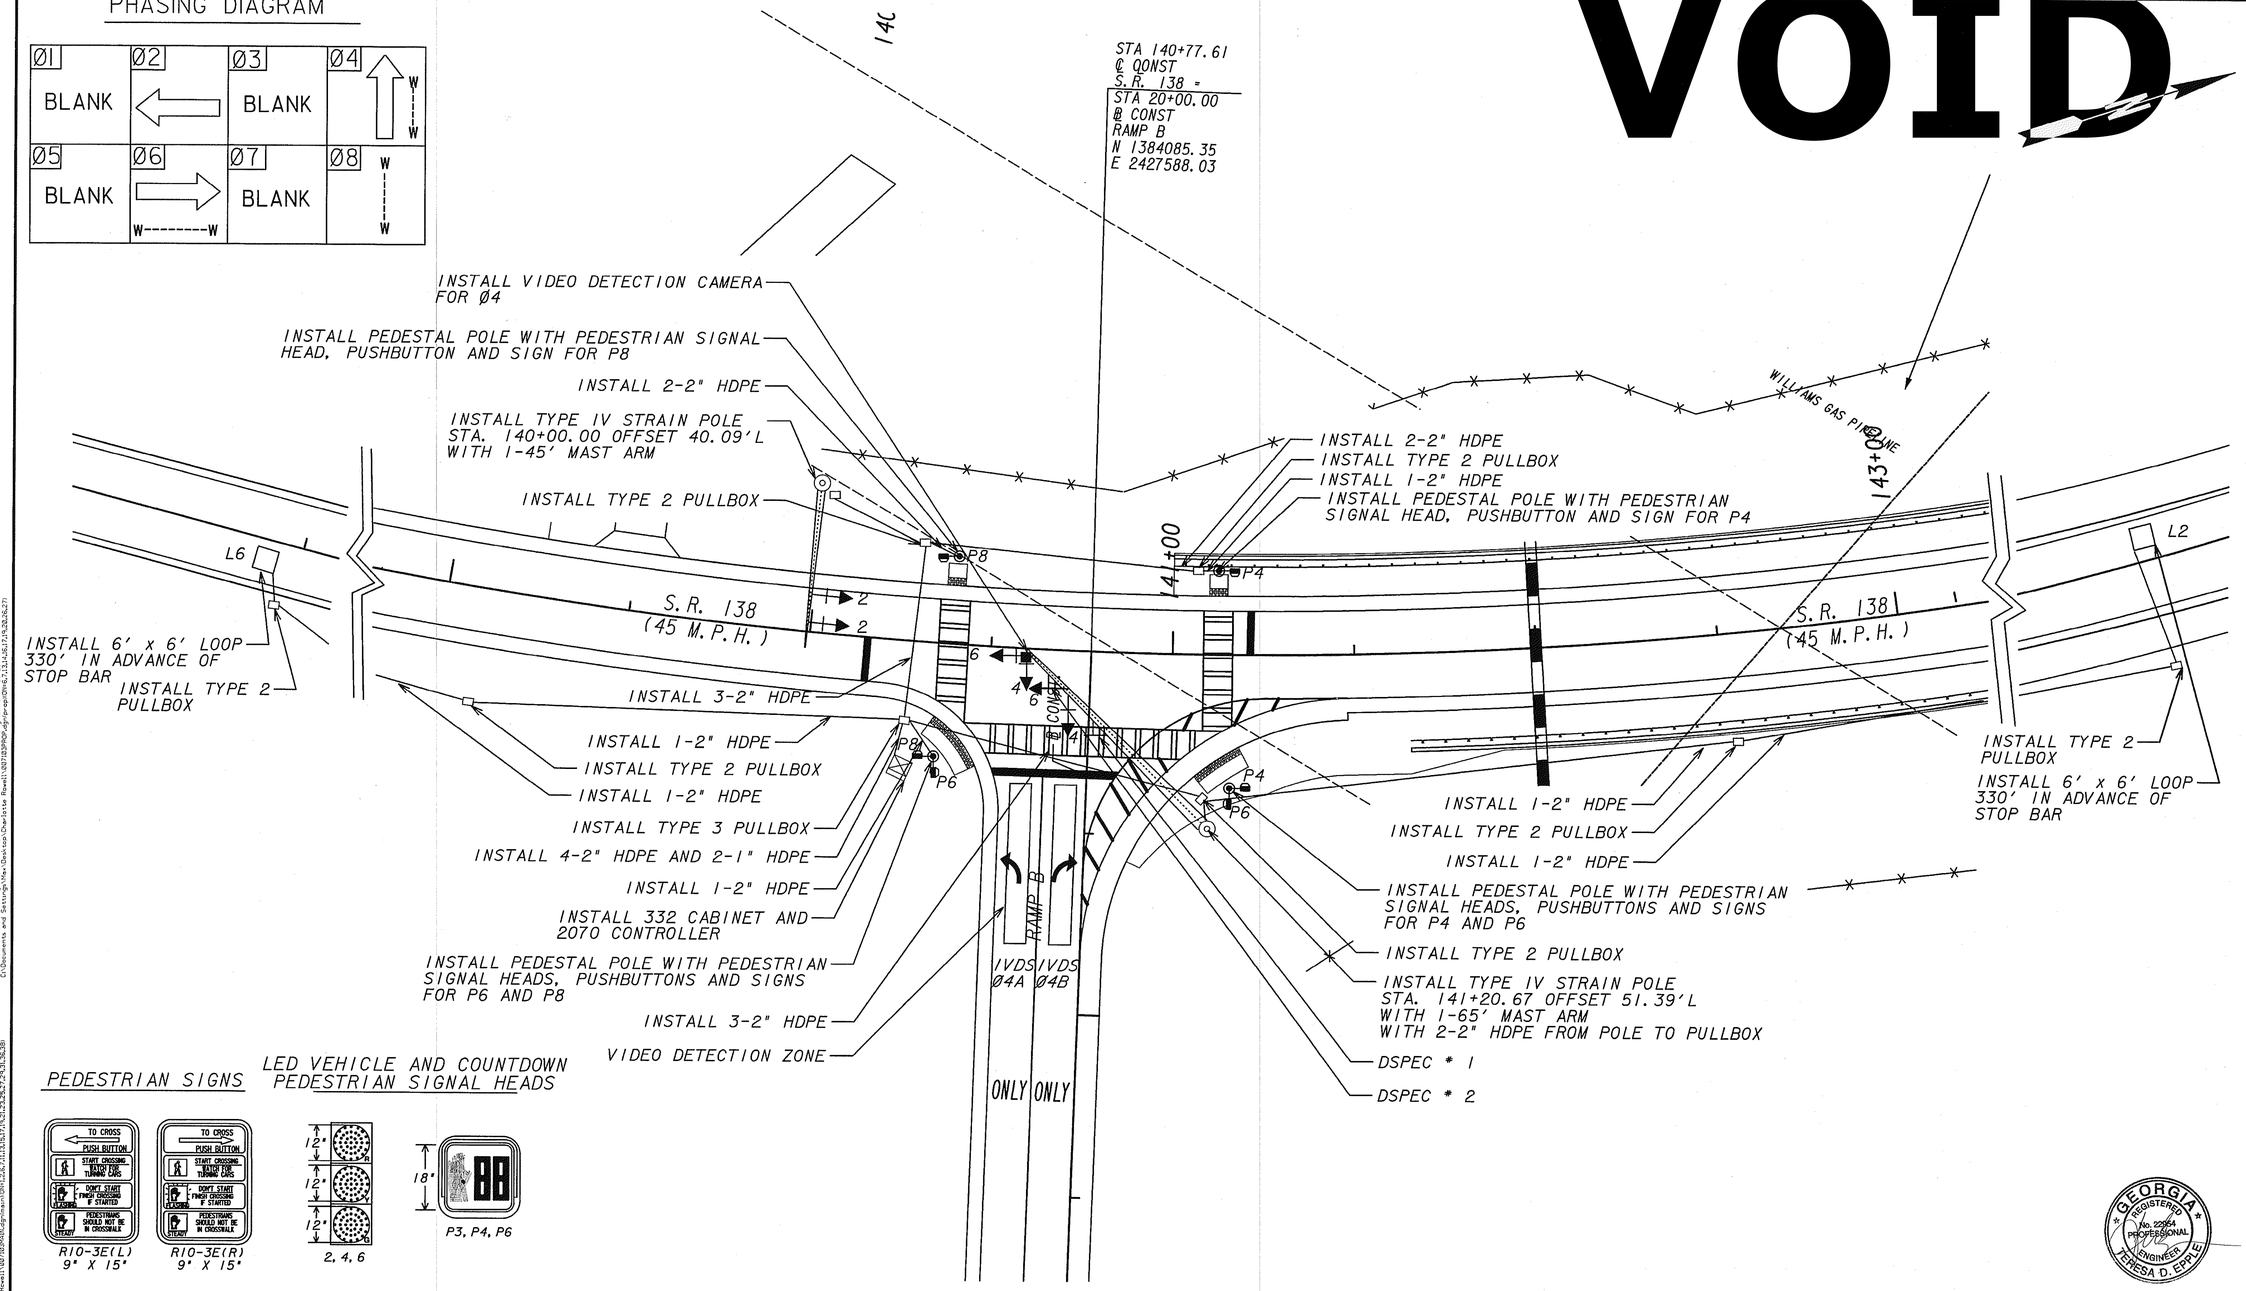

PEDESTRIAN SIGNS

R10-3E(L) 9" X 15"

R10-3E(R) 9" X 15"

LED VEHICLE AND COUNTDOWN PEDESTRIAN SIGNAL HEADS

2, 4, 6

P3, P4, P6

GEORGIA REGISTERED No. 22964 PROFESSIONAL ENGINEER TERESA D. EPPLE

PRECISION PLANNING, INC.
PLANNERS, ENGINEERS ARCHITECTS & SURVEYORS
400 PIKE BLVD, P.O. BOX 2210
LAWRENCEVILLE, GA 30046
(770) 338-8000

SCALE IN FEET
0 20 40 80

REVISION DATES

STATE OF GEORGIA
DEPARTMENT OF TRANSPORTATION
OFFICE: ROAD DESIGN

SIGNAL PLANS

CHARLOTTE ROWELL BOULEVARD

DRAWING No. 27-03