STATE	PROJECT NUMBER	SHEET NO.	TOTAL
GA.	CSHPP-0007-00(129)	5	23

NOTE:

1. ALL STATION AND OFFSETS SHOWN ARE IN REFERENCE TO CONSTRUCTION OF CENTERLINE OF MEMORIAL DRIVE UNLESS OTHERWISE NOTED.

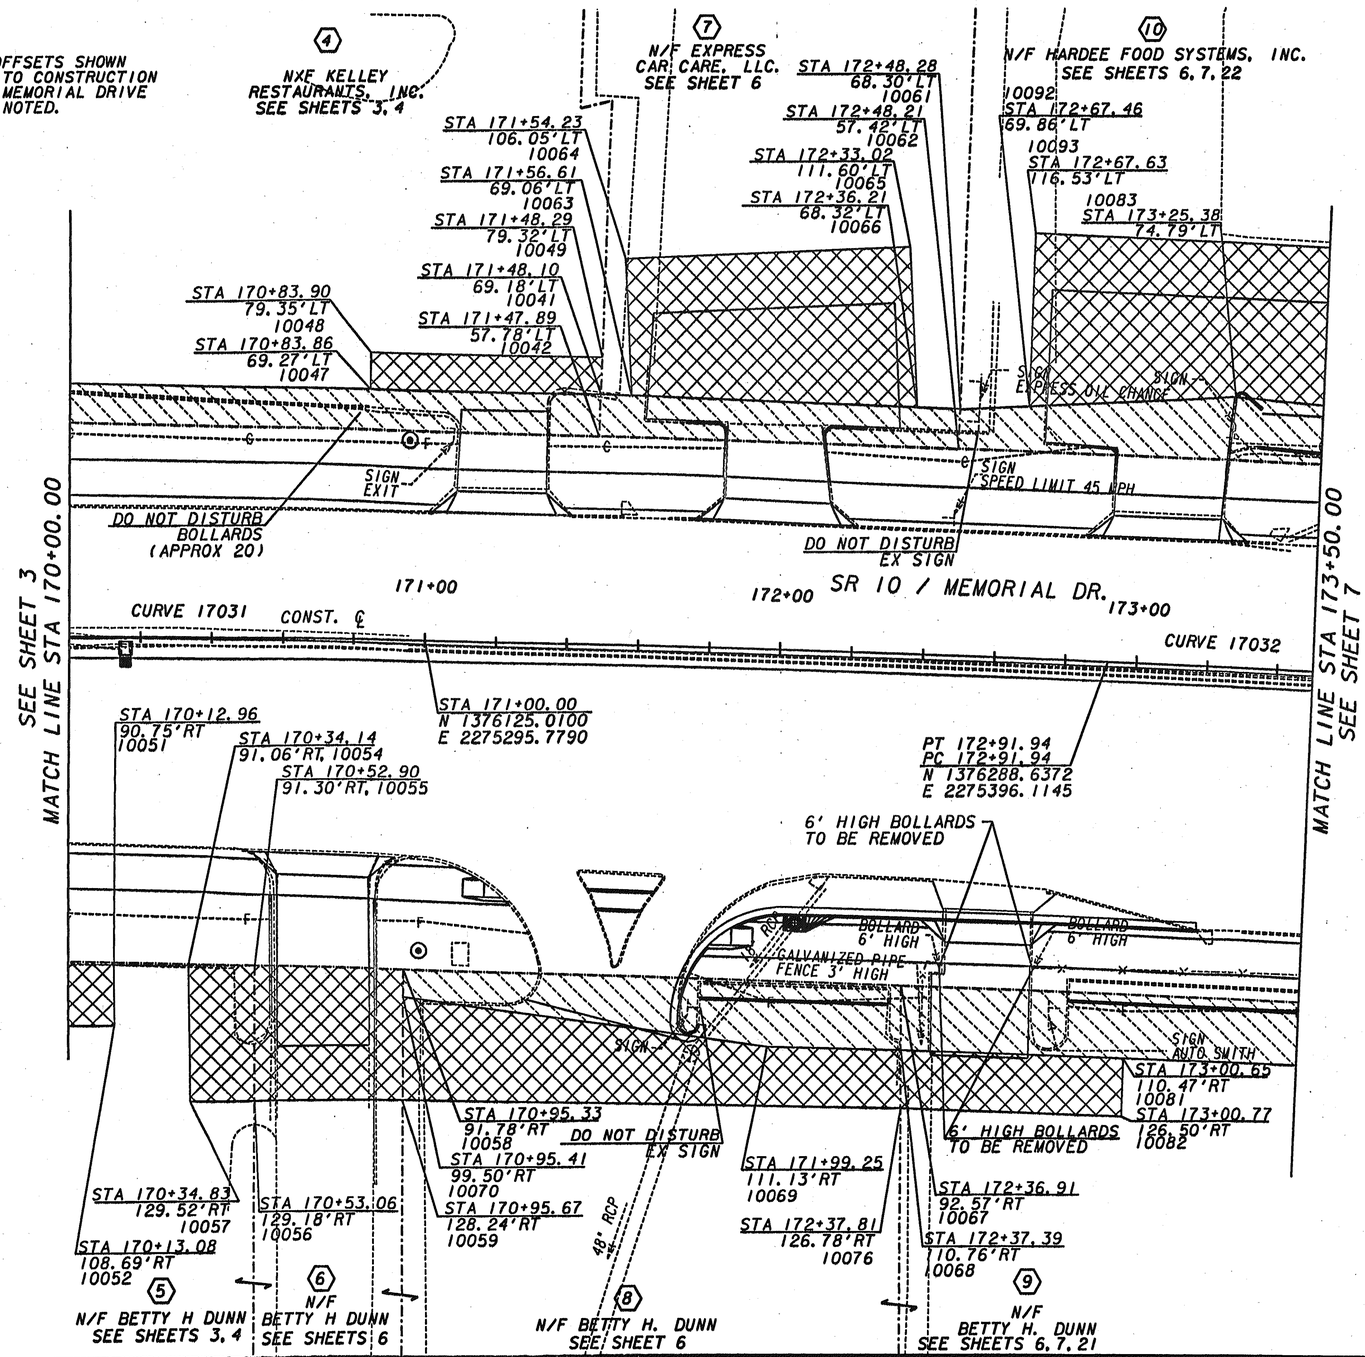

MEMORIAL DRIVE CURVE 17031

Curve Data
N = KC17031
Δ = 2°32'39" (RT)
D = 0°40'38"
T = 187.85
L = 375.64
E = 2.09
R = 8460.00
PC STA = 169+16.30
PI STA = 171+04.16
PI X = 2275296.106
PI Y = 1376129.621
PT STA = 172+91.94
SE = MATCH EXIST SE

MEMORIAL DRIVE CURVE 17032

Curve Data
N = KC17032
Δ = 4°00'20" (RT)
D = 0°18'55"
T = 635.31
L = 1270.11
E = 11.10
R = 18167.54
PC STA = 172+91.94
PI STA = 179+27.26
PI X = 2275734.343
PI Y = 1376826.433
PT STA = 185+62.05
SE = MATCH EXIST SE

GRAPHIC SCALE
20 0 10 20 40 80
(IN FEET)
1"=20'

PROPERTY & EXISTING RW LINE
REQUIRED R/W LINE
CONSTRUCTION LIMITS
EASEMENT FOR CONSTRUCTION & MAINTENANCE OF SLOPES
EASEMENT FOR CONSTR OF SLOPES
EASEMENT FOR CONSTR OF DRIVES

BEGIN LIMIT OF ACCESS ..... BLA
END LIMIT OF ACCESS ..... ELA
LIMIT OF ACCESS
REQ'D R/W AND LIMIT OF ACCESS

JORDAN JONES & GOULDING

DATE	REVISIONS	DATE	REVISIONS
12-19-05	ADD NOTE TO PAR 7, 8 &10		
4-4-06	ADD NOTE TO PAR 4		

LAND LOT NO. 12, 13, 43, 44
LAND DISTRICT 4
GMD 1327

GEORGIA
DEKALB COUNTY
RIGHT OF WAY MAP
PROJECT CSHPP-0007-00(129)
COUNTY DEKALB
DATE 05/05/05 SH 5 OF 23