STATE	PROJECT NUMBER	SHEET NO.	TOTAL
GA.	CSHPP-0007-00(129)	15	23

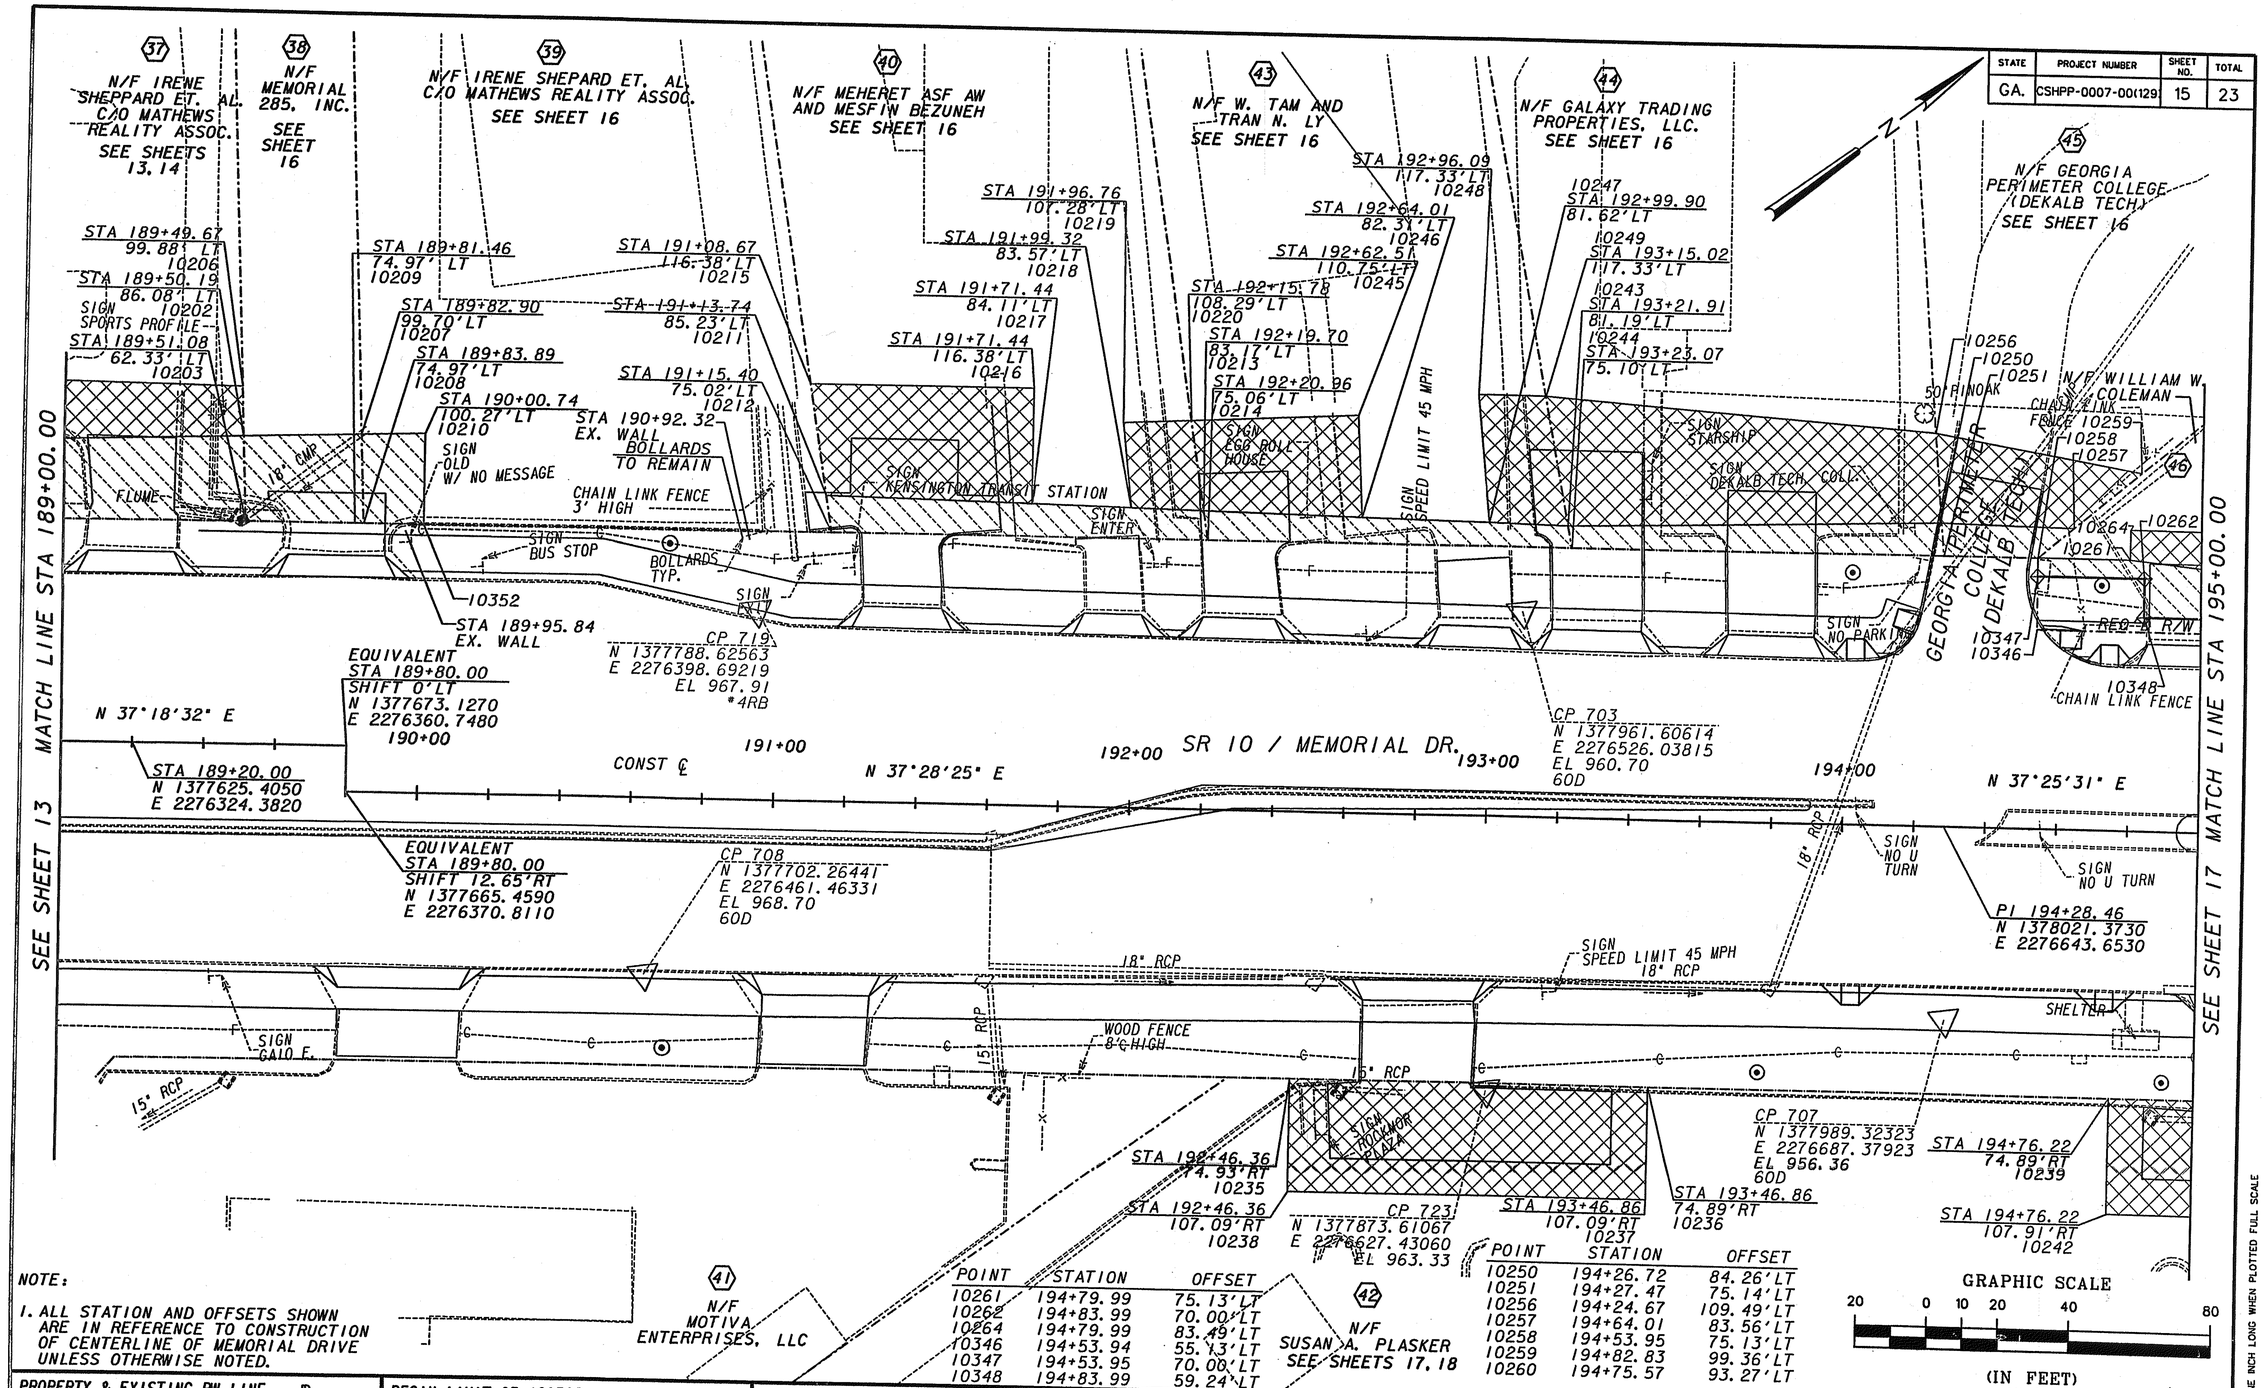

POINT	STATION	OFFSET
10261	194+79.99	75.13' LT
10262	194+83.99	70.00' LT
10264	194+79.99	83.49' LT
10346	194+53.94	55.13' LT
10347	194+53.95	70.00' LT
10348	194+83.99	59.24' LT

POINT	STATION	OFFSET
10250	194+26.72	84.26' LT
10251	194+27.47	75.14' LT
10256	194+24.67	109.49' LT
10257	194+64.01	83.56' LT
10258	194+53.95	75.13' LT
10259	194+82.83	99.36' LT
10260	194+75.57	93.27' LT

NOTE:

1. ALL STATION AND OFFSETS SHOWN ARE IN REFERENCE TO CONSTRUCTION OF CENTERLINE OF MEMORIAL DRIVE UNLESS OTHERWISE NOTED.

PROPERTY & EXISTING RW LINE
REQUIRED R/W LINE
CONSTRUCTION LIMITS
EASEMENT FOR CONSTRUCTION & MAINTENANCE OF SLOPES
EASEMENT FOR CONSTR OF SLOPES
EASEMENT FOR CONSTR OF DRIVES

BEGIN LIMIT OF ACCESS ..... BLA
END LIMIT OF ACCESS ..... ELA
LIMIT OF ACCESS
REQ'D R/W AND LIMIT OF ACCESS

JORDAN JONES & GOULDING

DATE	REVISIONS	DATE	REVISIONS
12-19-05	ADD NOTE PAR 42, 43 & 44		
2-01-06	REV. PAR 39 & 46		
7-17-06	REV. PAR 41		

LAND LOT NO. 12, 13, 43, 44
LAND DISTRICT 4
GMD 1327

GEORGIA
DEKALB COUNTY
RIGHT OF WAY MAP
PROJECT CSHPP-0007-00(129)
COUNTY DEKALB
DATE 05/05/05 SH 15 OF 23