STATE	PROJECT NUMBER	SHEET NO.	TOTAL
GA.	CSHPP-0007-00(129)	16	217

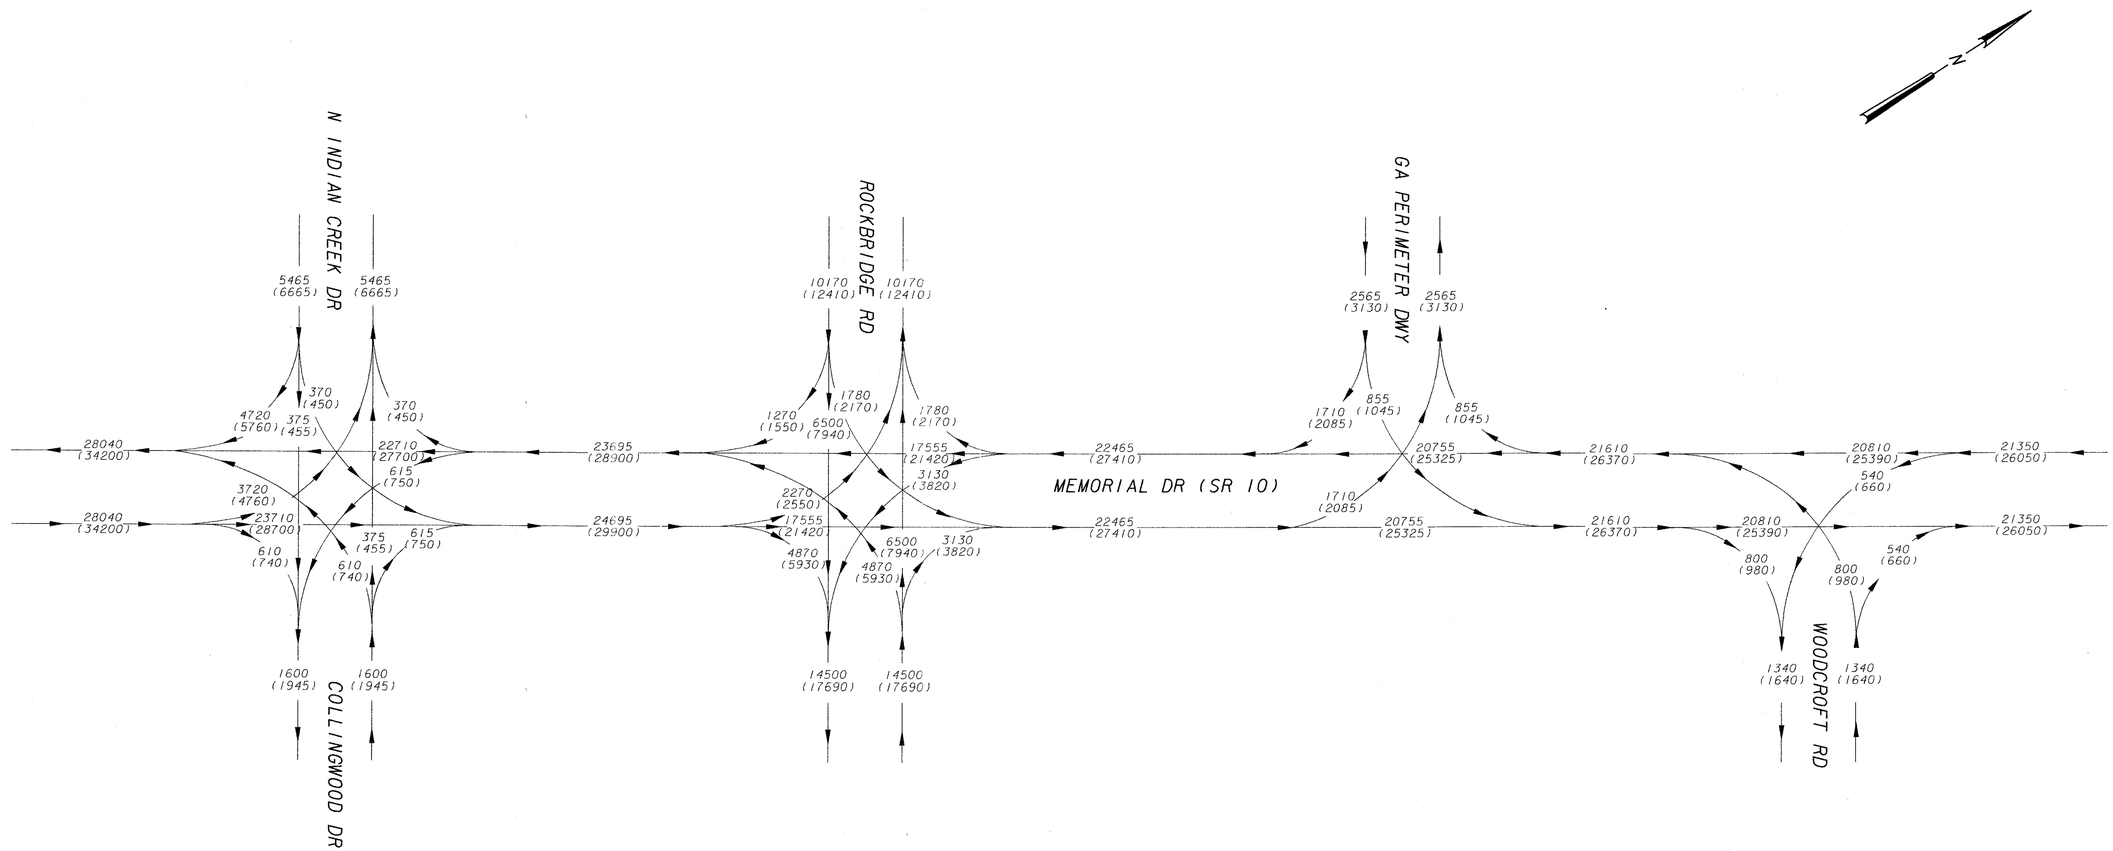

CSHPP-0007-00(129)
P. I. # 0007129
DEKALB COUNTY
SR 10
2006 ADT = 000
2026 ADT = (000)
24 HR. T = 3%
S. U. = 2%
COMB. = 1%
T = 1%

AFE 01-04

PROPERTY & EXISTING LINE
REQUIRED R/W LINE
CONSTRUCTION LIMITS
EASEMENT FOR CONSTRUCTION & MAINTENANCE OF SLOPES
EASEMENT FOR CONSTR OF SLOPES
EASEMENT FOR CONSTR OF DRIVES

BEGIN LIMIT OF ACCESS ..... BLA
END LIMIT OF ACCESS ..... ELA
LIMIT OF ACCESS
REQ'D R/W AND LIMIT OF ACCESS

JORDAN JONES & GOULDING

NO.	DATE	DESCRIPTION OF REVISION

MEMORIAL DRIVE STREETSCAPE

TRAFFIC DIAGRAM

DESIGNED: BCF	CHECKED:	DATE: 05-15-2006	10.01 SHEET	REV
DRAWN: SMJ	JOB NO. 3033-109	SCALE: AS SHOWN		

THIS LINE IS ONE INCH LONG WHEN PLOTTED FULL SCALE