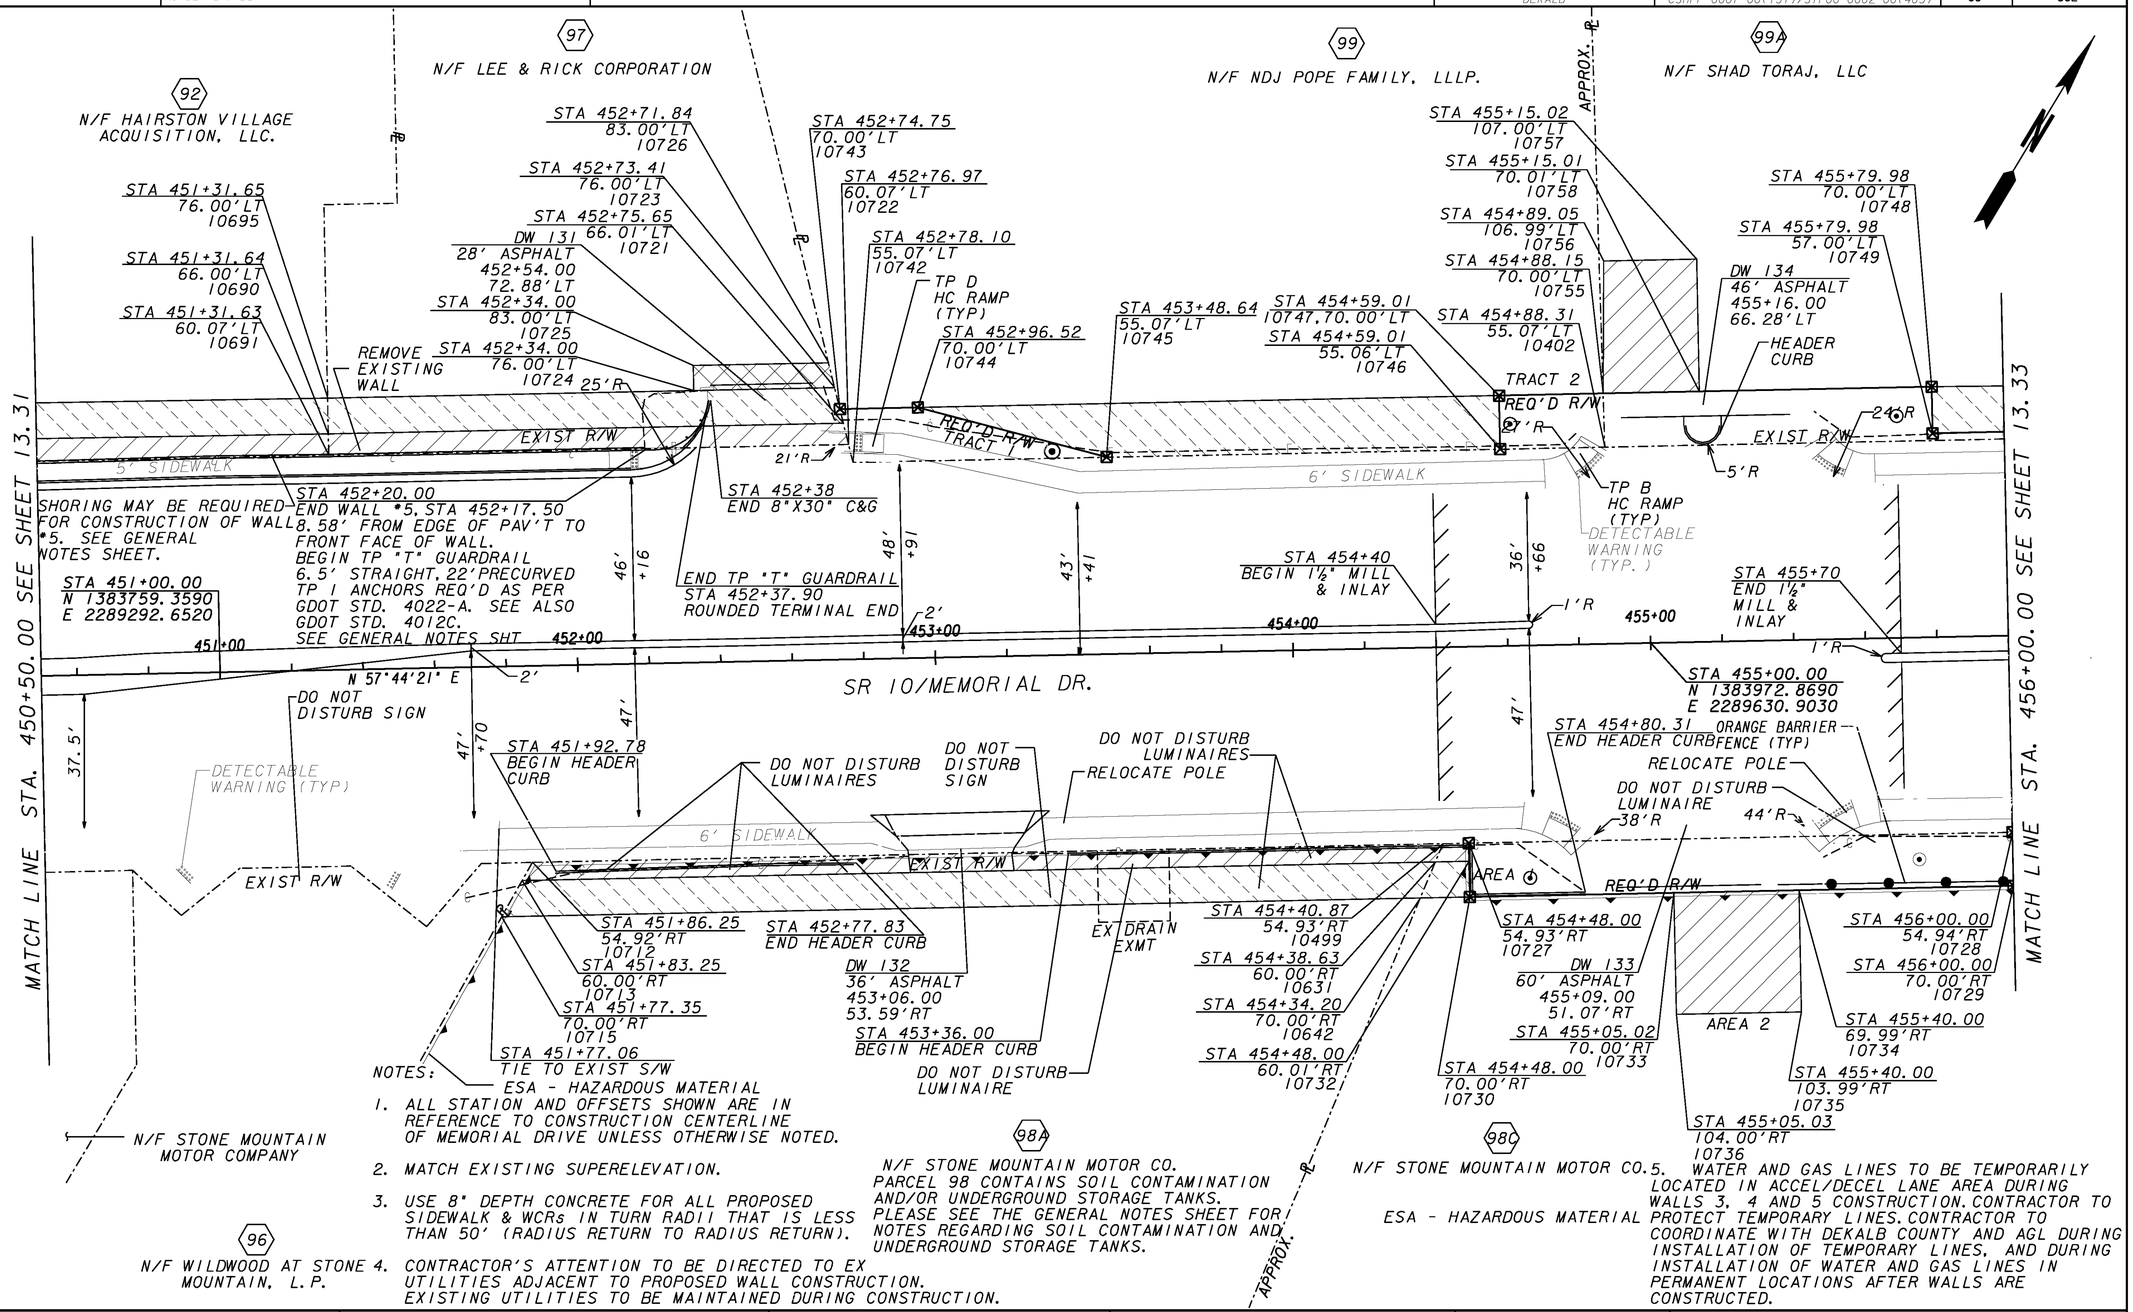

NOTES:

ESA - HAZARDOUS MATERIAL

1. ALL STATION AND OFFSETS SHOWN ARE IN REFERENCE TO CONSTRUCTION CENTERLINE OF MEMORIAL DRIVE UNLESS OTHERWISE NOTED.
2. MATCH EXISTING SUPERELEVATION.
3. USE 8" DEPTH CONCRETE FOR ALL PROPOSED SIDEWALK & WCRs IN TURN RADII THAT IS LESS THAN 50' (RADIUS RETURN TO RADIUS RETURN).
4. CONTRACTOR'S ATTENTION TO BE DIRECTED TO EX UTILITIES ADJACENT TO PROPOSED WALL CONSTRUCTION. EXISTING UTILITIES TO BE MAINTAINED DURING CONSTRUCTION.
5. WATER AND GAS LINES TO BE TEMPORARILY LOCATED IN ACCEL/DECEL LANE AREA DURING WALLS 3, 4 AND 5 CONSTRUCTION. CONTRACTOR TO PROTECT TEMPORARY LINES. CONTRACTOR TO COORDINATE WITH DEKALB COUNTY AND AGL DURING INSTALLATION OF TEMPORARY LINES, AND DURING INSTALLATION OF WATER AND GAS LINES IN PERMANENT LOCATIONS AFTER WALLS ARE CONSTRUCTED.

N/F STONE MOUNTAIN MOTOR CO. PARCEL 98 CONTAINS SOIL CONTAMINATION AND/OR UNDERGROUND STORAGE TANKS. PLEASE SEE THE GENERAL NOTES SHEET FOR NOTES REGARDING SOIL CONTAMINATION AND UNDERGROUND STORAGE TANKS.

PROPERTY AND EXISTING R/W LINE	BEGIN LIMIT OF ACCESS ..... BLA
REQUIRED R/W LINE	END LIMIT OF ACCESS ..... ELA
CONSTRUCTION LIMITS	LIMIT OF ACCESS
EASEMENT FOR CONSTR & MAINTENANCE OF SLOPES	REQ'D R/W AND LIMIT OF ACCESS
EASEMENT FOR CONSTR OF SLOPES	EXISTING R/W LINE
EASEMENT FOR CONSTR OF DRIVES	PROPOSED STAMPED CONCRETE

JORDAN JONES & GOULDING

SCALE IN FEET 0 20 40 80

REVISION DATES
6-29-09
8-13-09

STATE OF GEORGIA
DEPARTMENT OF TRANSPORTATION
OFFICE: DISTRICT 7

MAINLINE PLAN

MEMORIAL DRIVE STREETSCAPE PH 3
FROM WOODCROFT DR TO GOLDSMITH RD

DRAWING No. 13-32

GPLN