STATE	PROJECT NUMBER	SHEET NO.	TOTAL SHEETS
GA	CSHPP-0007-00(131)	73	84

DATE$$$
*GDOTRoad

GRWPLN

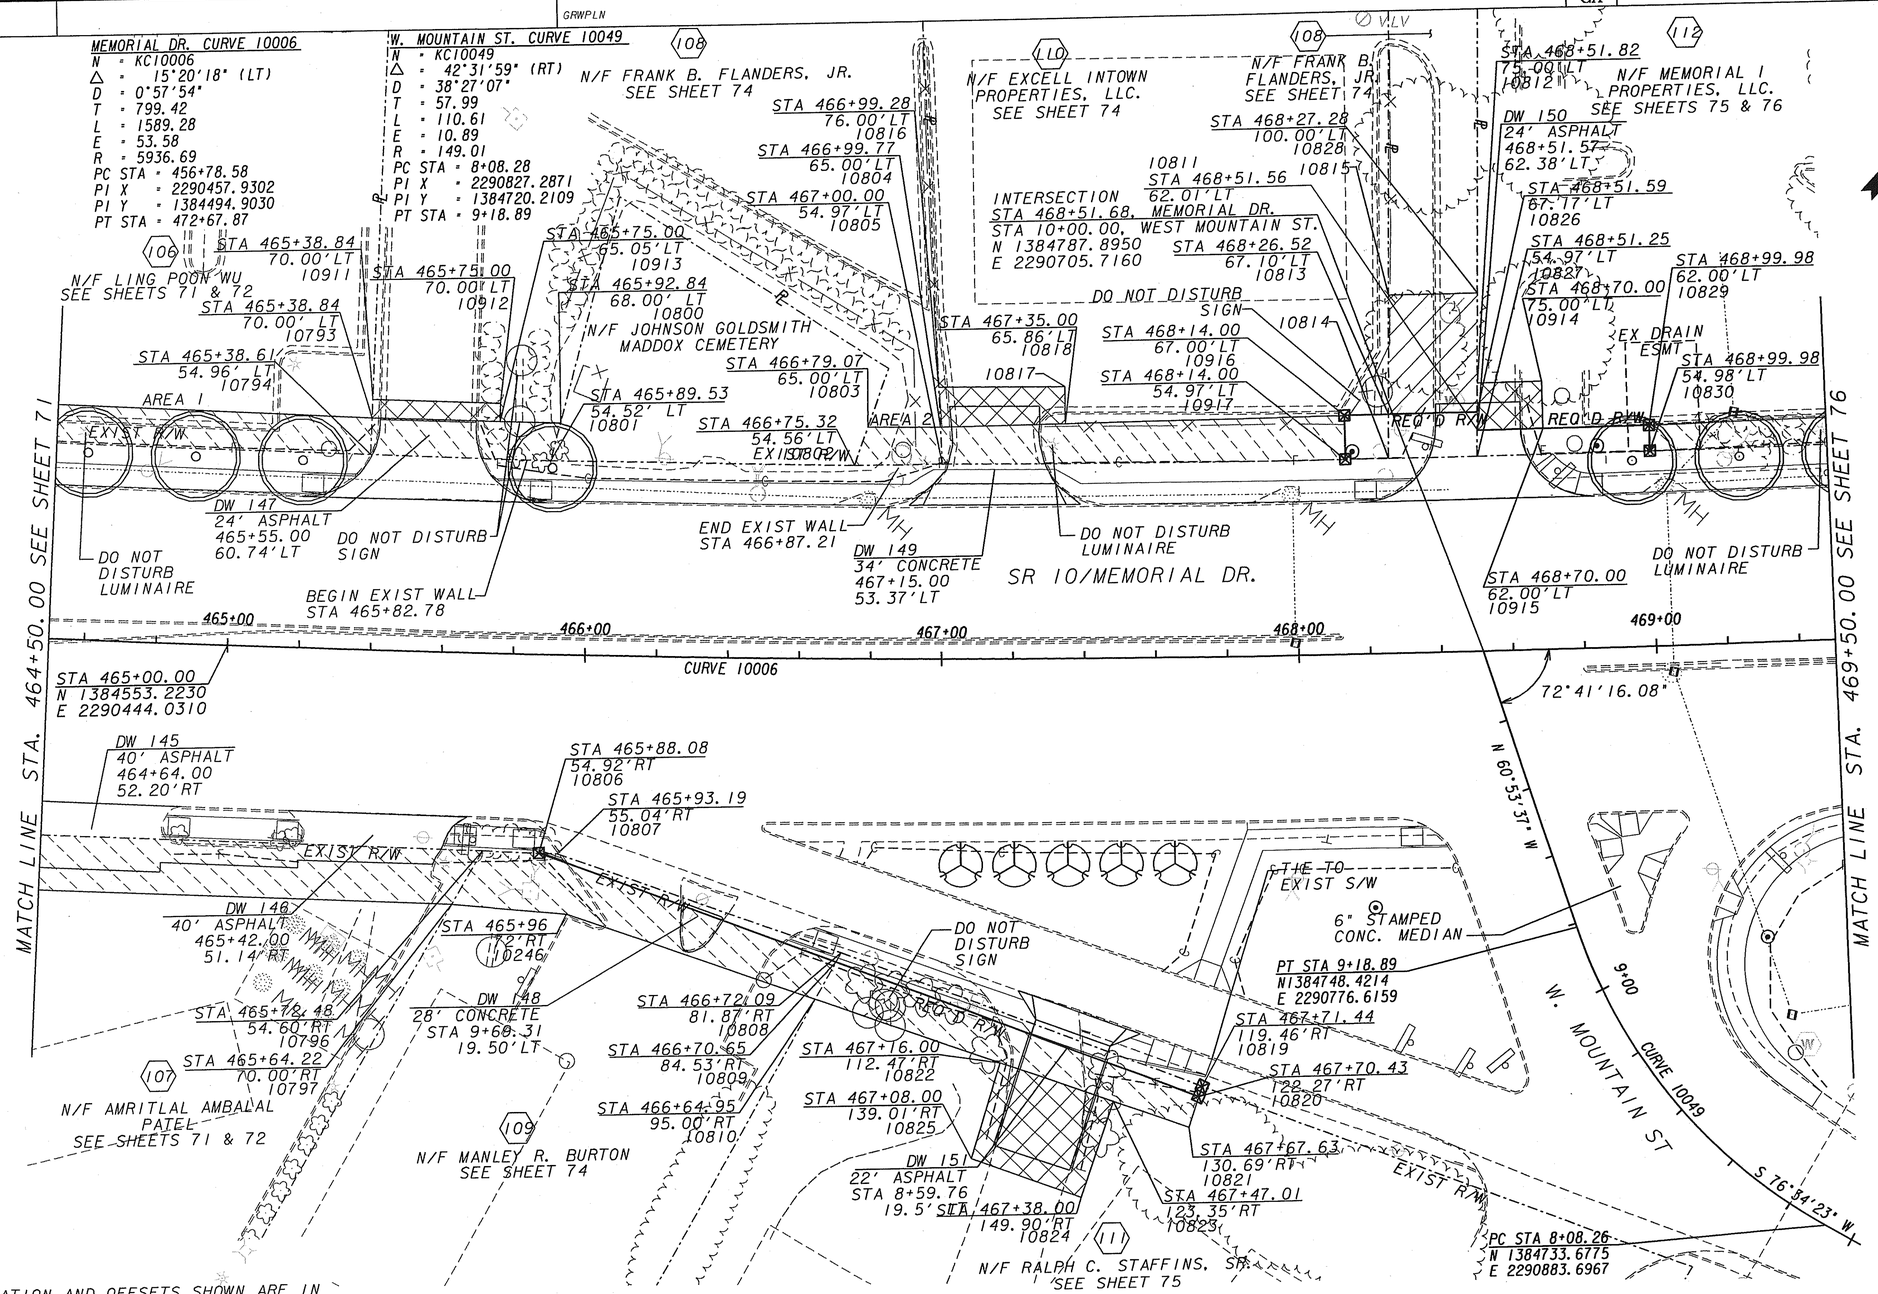

NOTES:

1. ALL STATION AND OFFSETS SHOWN ARE IN REFERENCE TO CONSTRUCTION CENTERLINE OF MEMORIAL DRIVE UNLESS OTHERWISE NOTED.

PROPERTY AND EXISTING R/W LINE
REQUIRED R/W LINE
CONSTRUCTION LIMITS
EASEMENT FOR CONSTR & MAINTENANCE OF SLOPES
EASEMENT FOR CONSTR OF SLOPES
EASEMENT FOR CONSTR OF DRIVES

BEGIN LIMIT OF ACCESS.....BLA
END LIMIT OF ACCESS.....ELA
LIMIT OF ACCESS
REQ'D R/W & LIMIT OF ACCESS

SCALE IN FEET
0 20 40 80

JORDAN JONES & GOULDING

DATE	REVISIONS	DATE	REVISIONS
10/18/06	PARCELS 106, 108, 110, 111&112 ADDED NOTES		
12/07/07	PARCEL 109 REVISE TEMP ESMT		
01/20/09	PARCEL 110 REMOVED TREES		

STATE OF GEORGIA
DEPARTMENT OF TRANSPORTATION

RIGHT OF WAY MAP

PROJECT NO: CSHPP-007-00(131)
COUNTY: DEKALB
LAND LOT NO: 91
LAND DISTRICT: 4
GMD: 1045
DATE: 04/06/2006 SH 73 OF 84