DATETIME$$$$	TIME$$$	GDOTRoad	p:\03\03033\111\dgn\007131pr01.dgn	COUNTY	PROJECT NUMBER	SHEET NO.	TOTAL SHEETS
shannon. jacobsen		ROAD_HALF. TBL		DEKALB	CSHPP-0007-00(131)	78	562

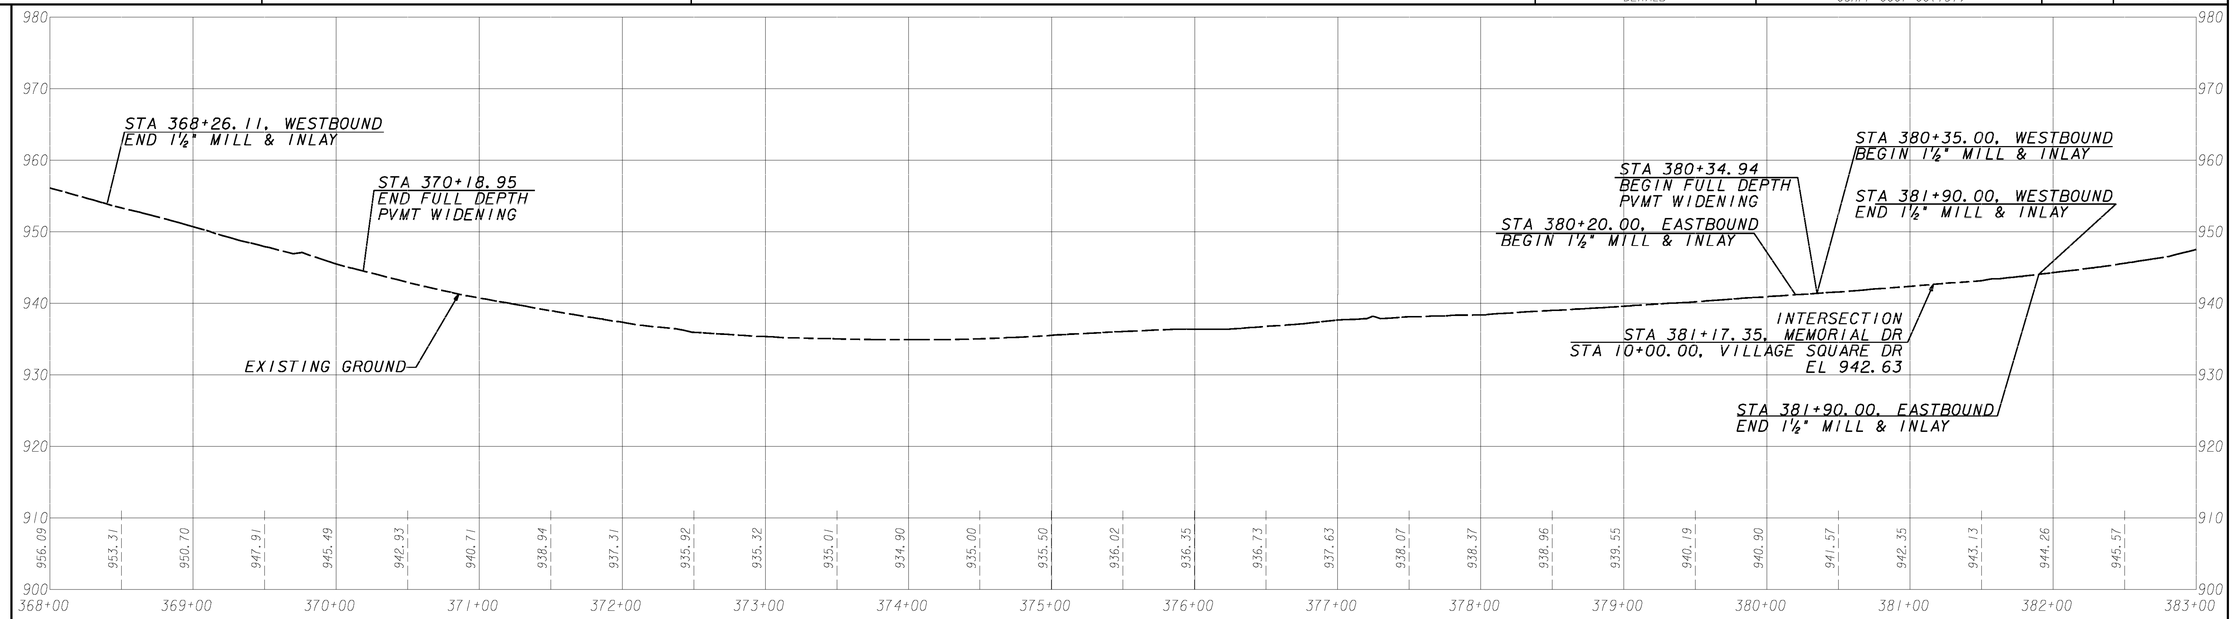

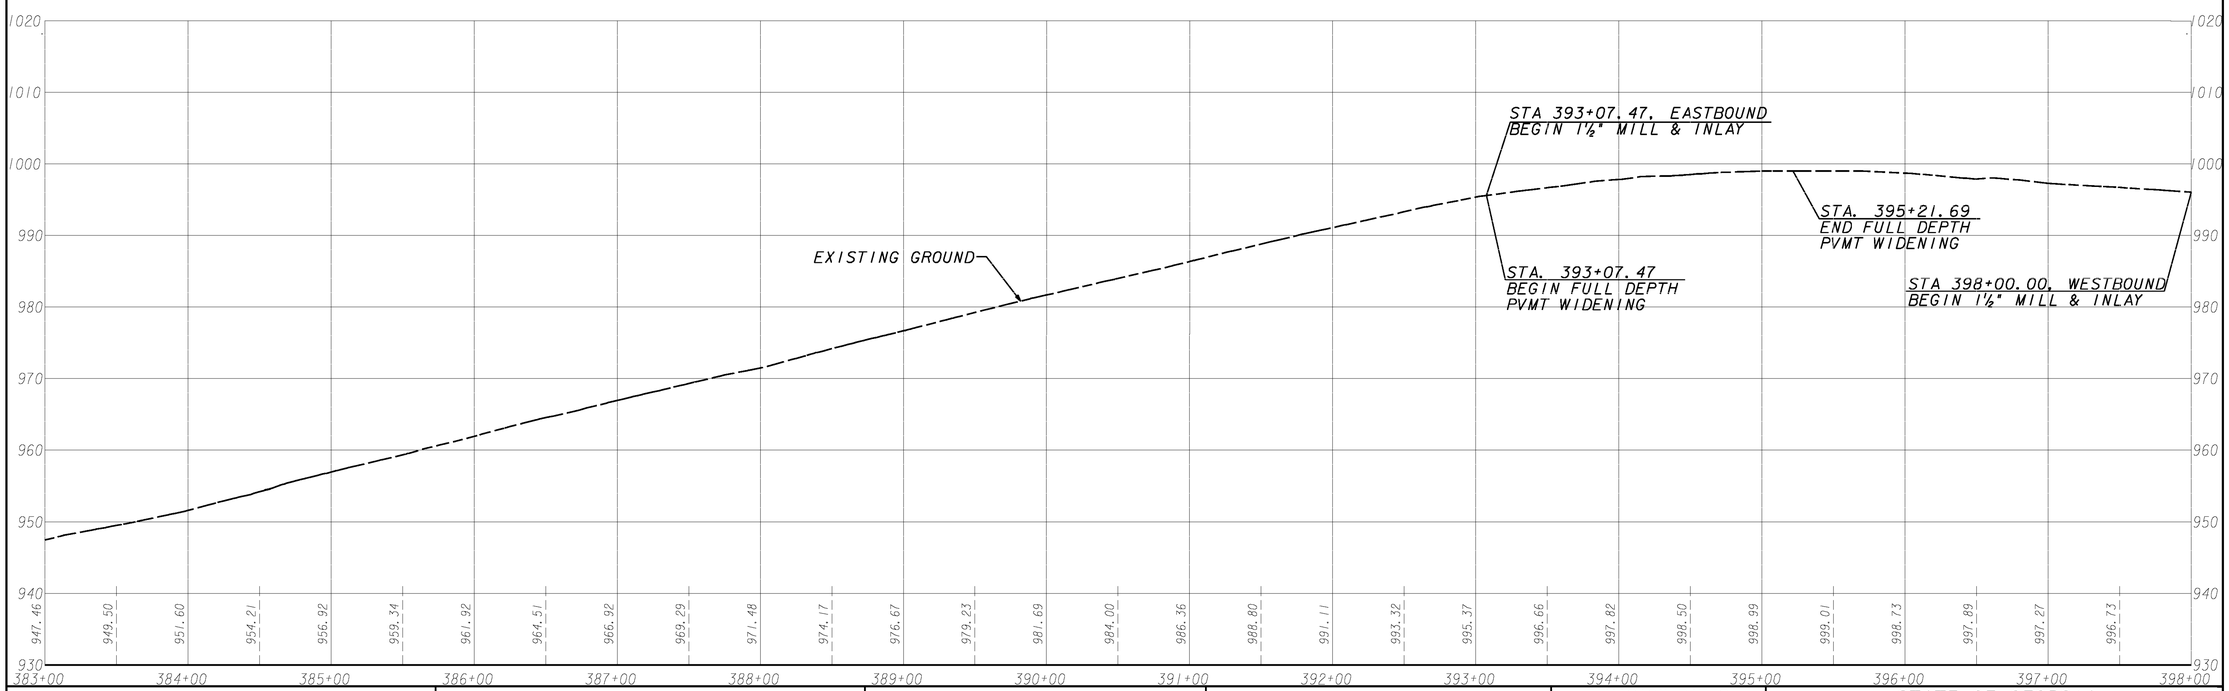

JORDAN JONES & GOULDING

NOT RELEASED FOR CONSTRUCTION

SCALE: 1"=50' HORIZONTAL
1"=10' VERTICAL

REVISION DATES

STATE OF GEORGIA
DEPARTMENT OF TRANSPORTATION

OFFICE: DISTRICT 7

MAINLINE PROFILE

MEMORIAL DRIVE STREETSCAPE PH 3
FROM WOODCROFT RD TO GOLDSMITH RD

DRAWING No. 15-03

GPLN

...\03\03033\111\dgn\007131pr01.dgn 8/13/2009 7:09:58 AM